
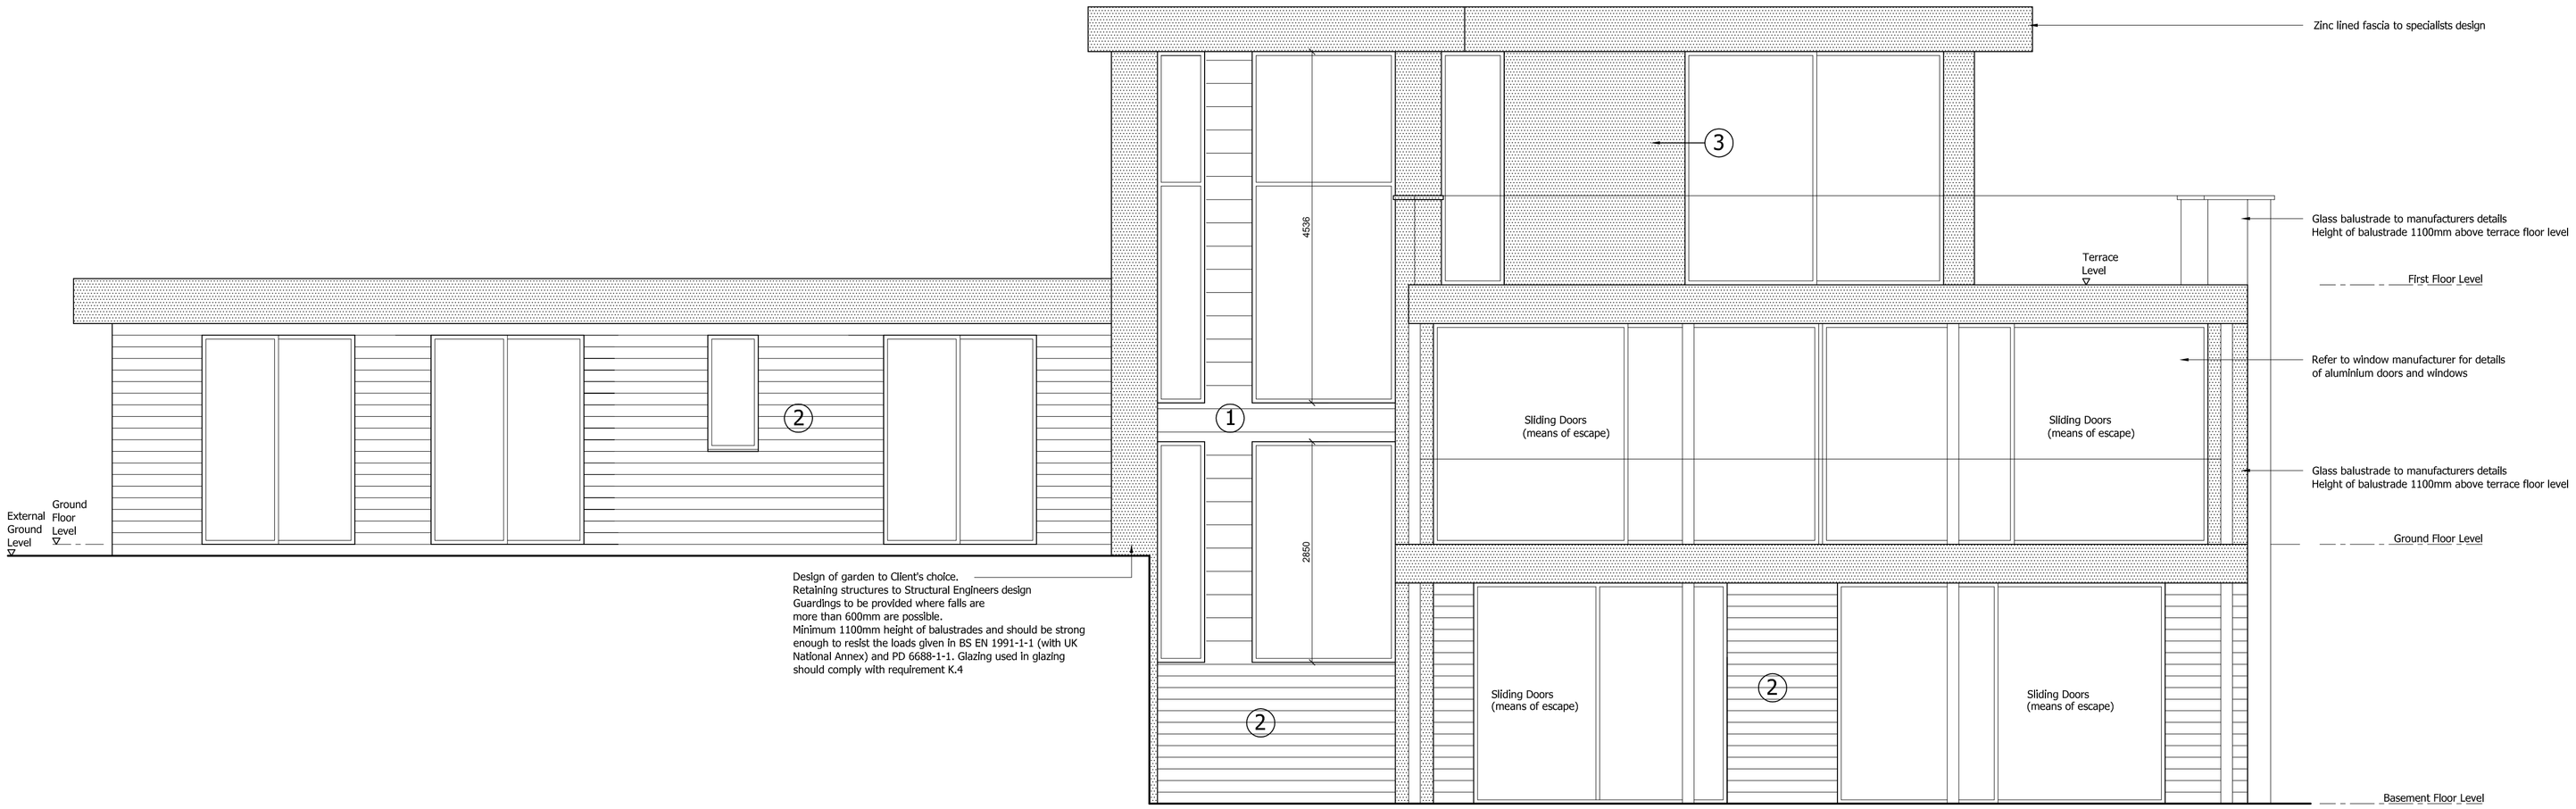


Proposed South Elevation

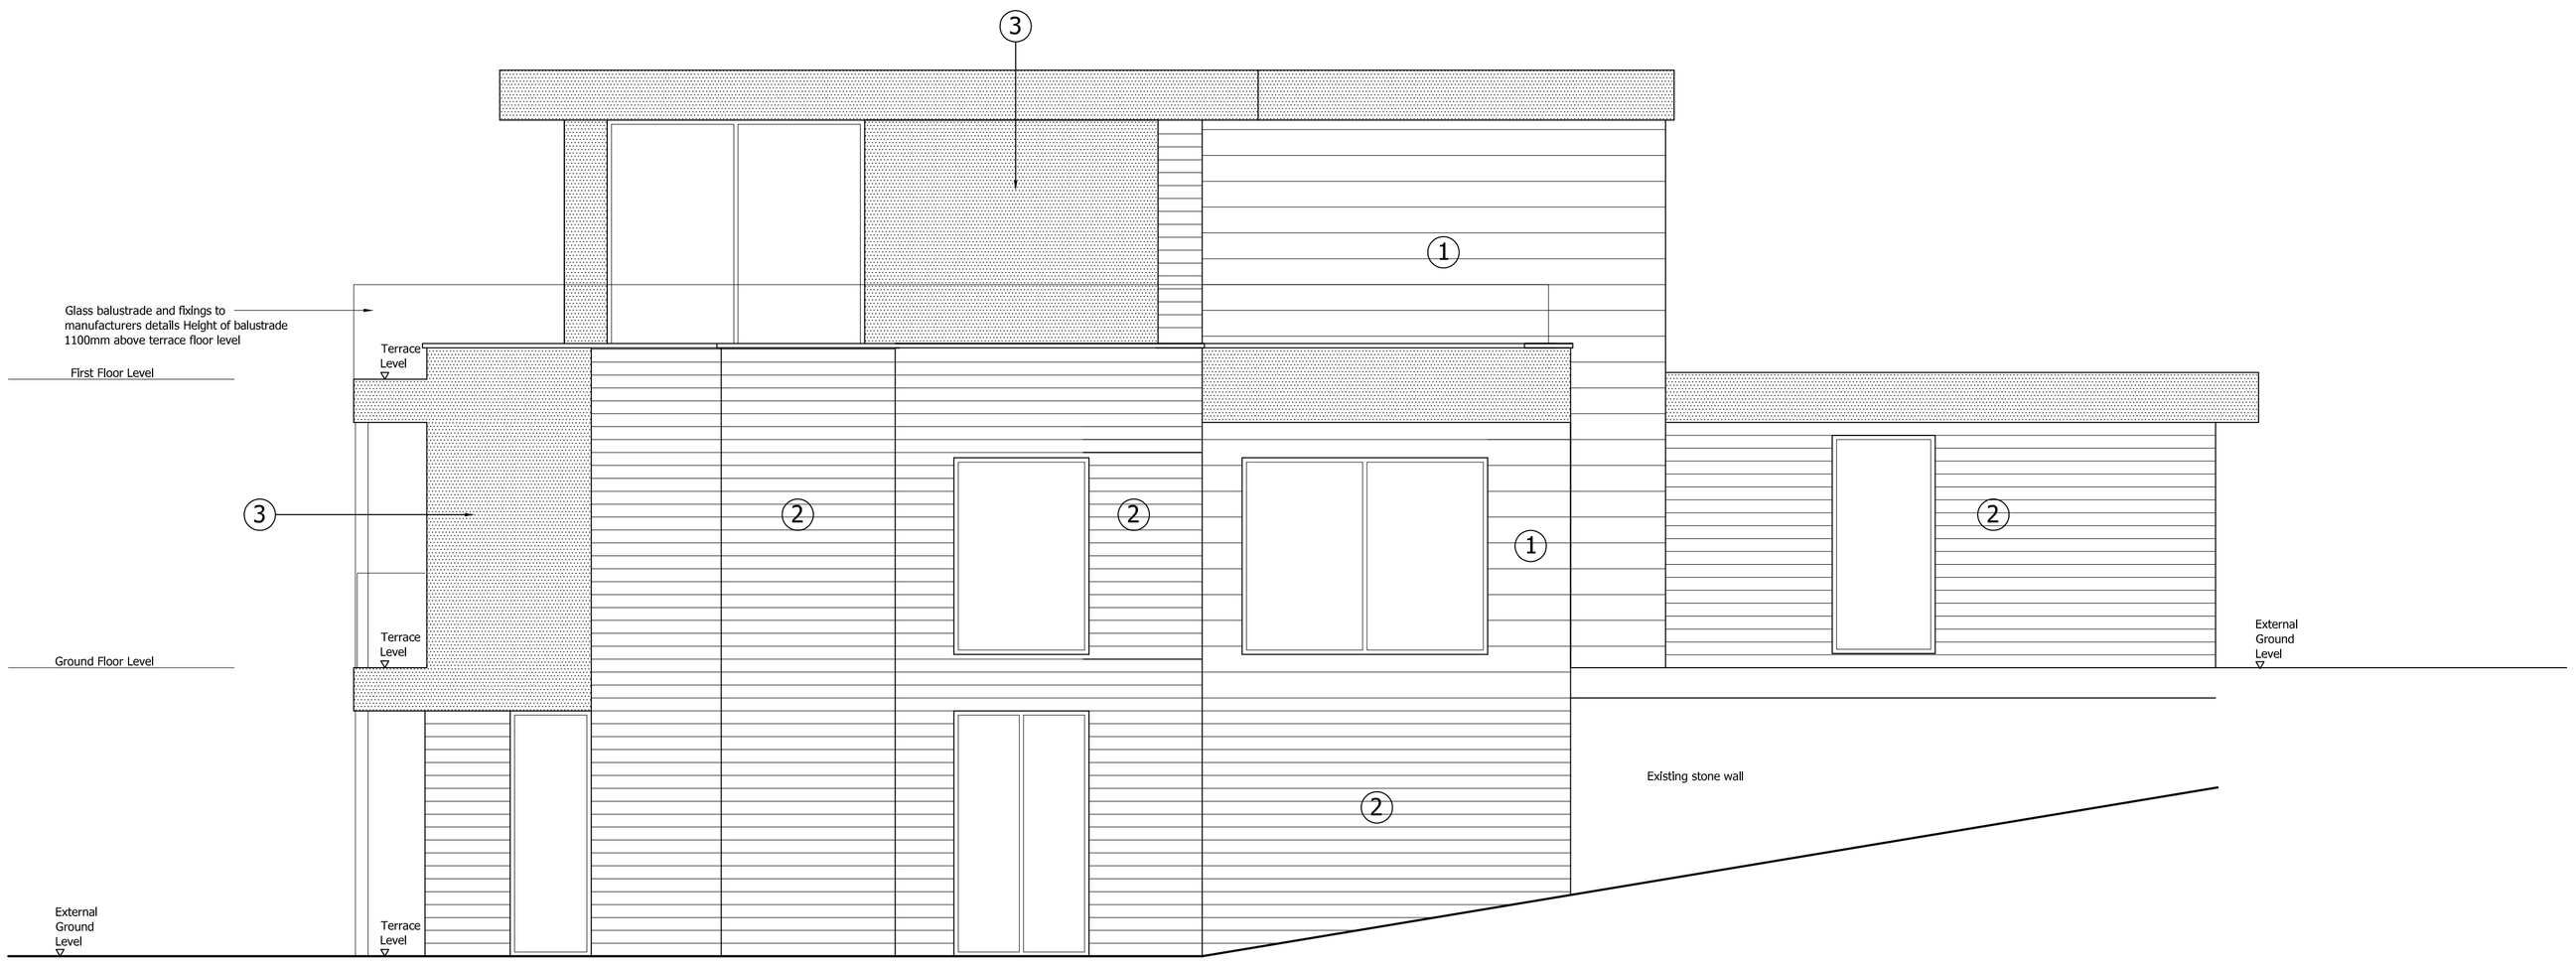

Proposed West Elevation

NOTES

This drawing is the property of CJ Partnership and copyright is reserved by them. This drawing is not to be copied or disclosed by or to any unauthorised persons without the prior written consent of CJPartnership.

Do not scale from this drawing.

All dimensions are to be checked on site prior to construction, manufacture of any components and ordering of materials and equipment.

Any discrepencies are to be reported to the architect for clarification.

All materials and workmanship to be in accordance with the current British Standards and codes of practice.

This drawing is to be read in conjunction with all relevant Architectural, Structural Engineers, Mechanical Engineers, Electrical Engineers and Specialists drawings and specifications.

Materials

1. Natural Stone (ashlar)
2. Natural Stone
3. Zinc wall finish

REV	DESCRIPTION	CHECK	DATE
B	Drawing Updated		March 2018
A	Drawing Updated		July 2017

CLIENT

Kieren and Jo McDonnell

PROJECT

Proposed Eco Home, Mill House Farm
Overtown Lane, Norden

DRAWING

Proposed South and West Elevations

SCALE	DATE	DRAWN	CHECKED
1:50 A1	May 2017	MH	

DRAWING NO.	CAD REFERENCE NO.	REVISION
R0451-06		B

CJ PARTNERSHIP
ENVIRONMENTAL ARCHITECTS
Blue Pit Mill Queensway Castleton Rochdale OL11 2PG +44 (0)1706 631347
info@cjpartnership.com www.cjpartnership.com