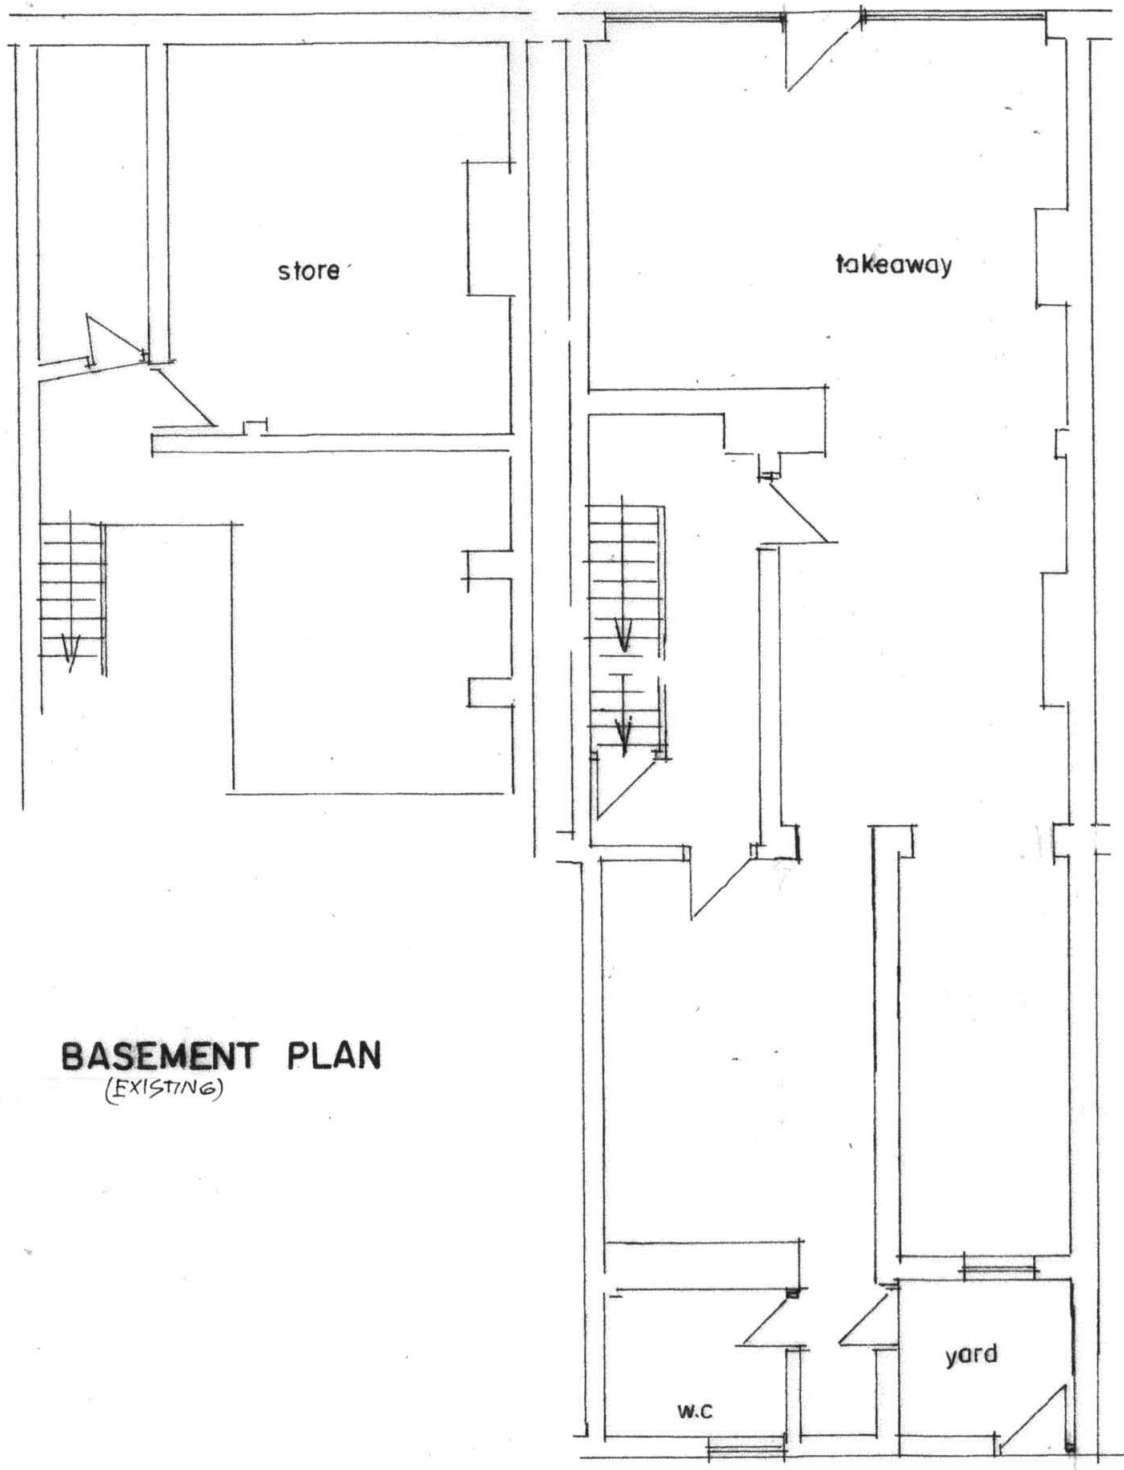

BASEMENT PLAN
(EXISTING)

GROUND FLOOR PLAN
(EXISTING)

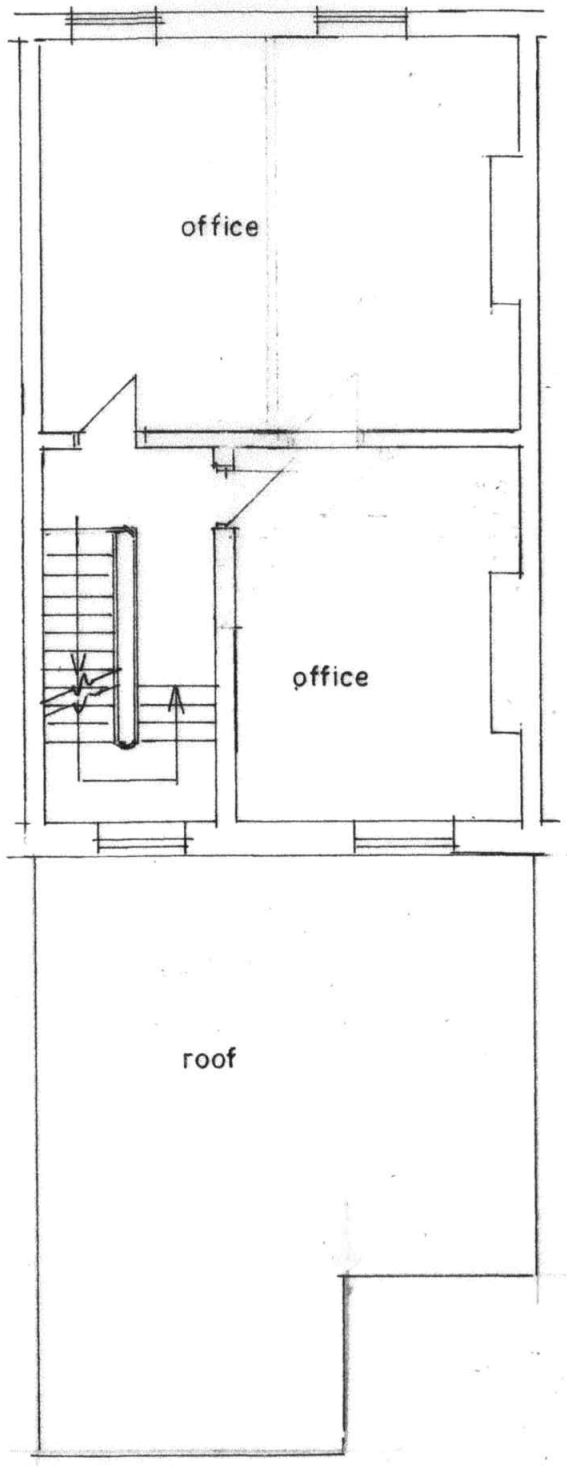

FIRST FLOOR PLAN
(EXISTING)

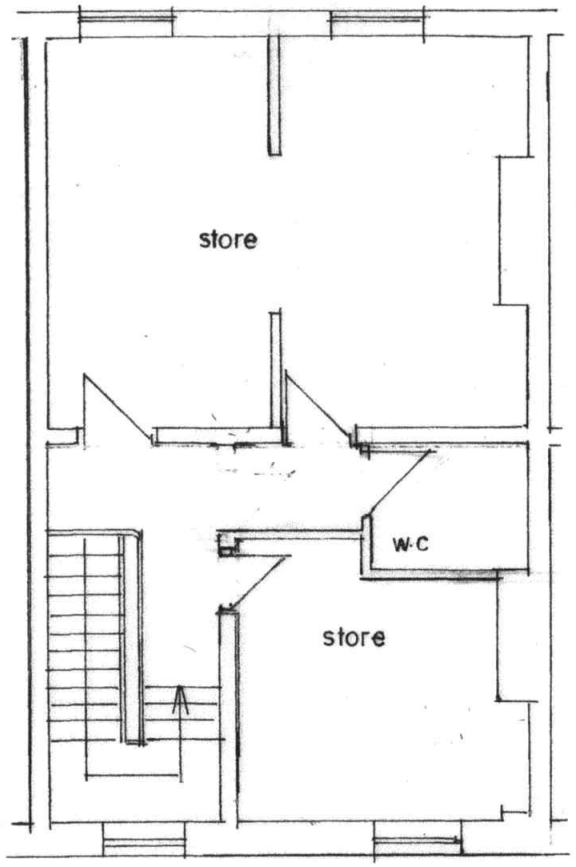

SECOND FLOOR PLAN
(EXISTING)

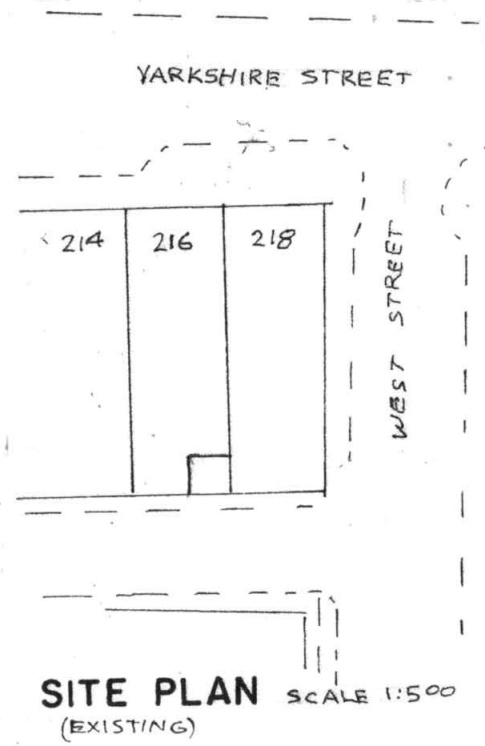

SITE PLAN SCALE 1:500
(EXISTING)

BUILDING DESIGN SERVICES
M. FAROOQ
418 Bury Road Rochdale OL11 5EU.
Tel: 01706 712231 Mob: 07967605763

PROPOSED CHANGE OF USE AT FIRST & SECOND FLOOR FROM STORAGE INTO TWO SELF CONTAINED FLATS AT 216 YORKSHIRE STREET ROCHDALE OL16 2DW

For: Mr YASSER ARAFAT

Plan *Scale 1:100* 2063/1