

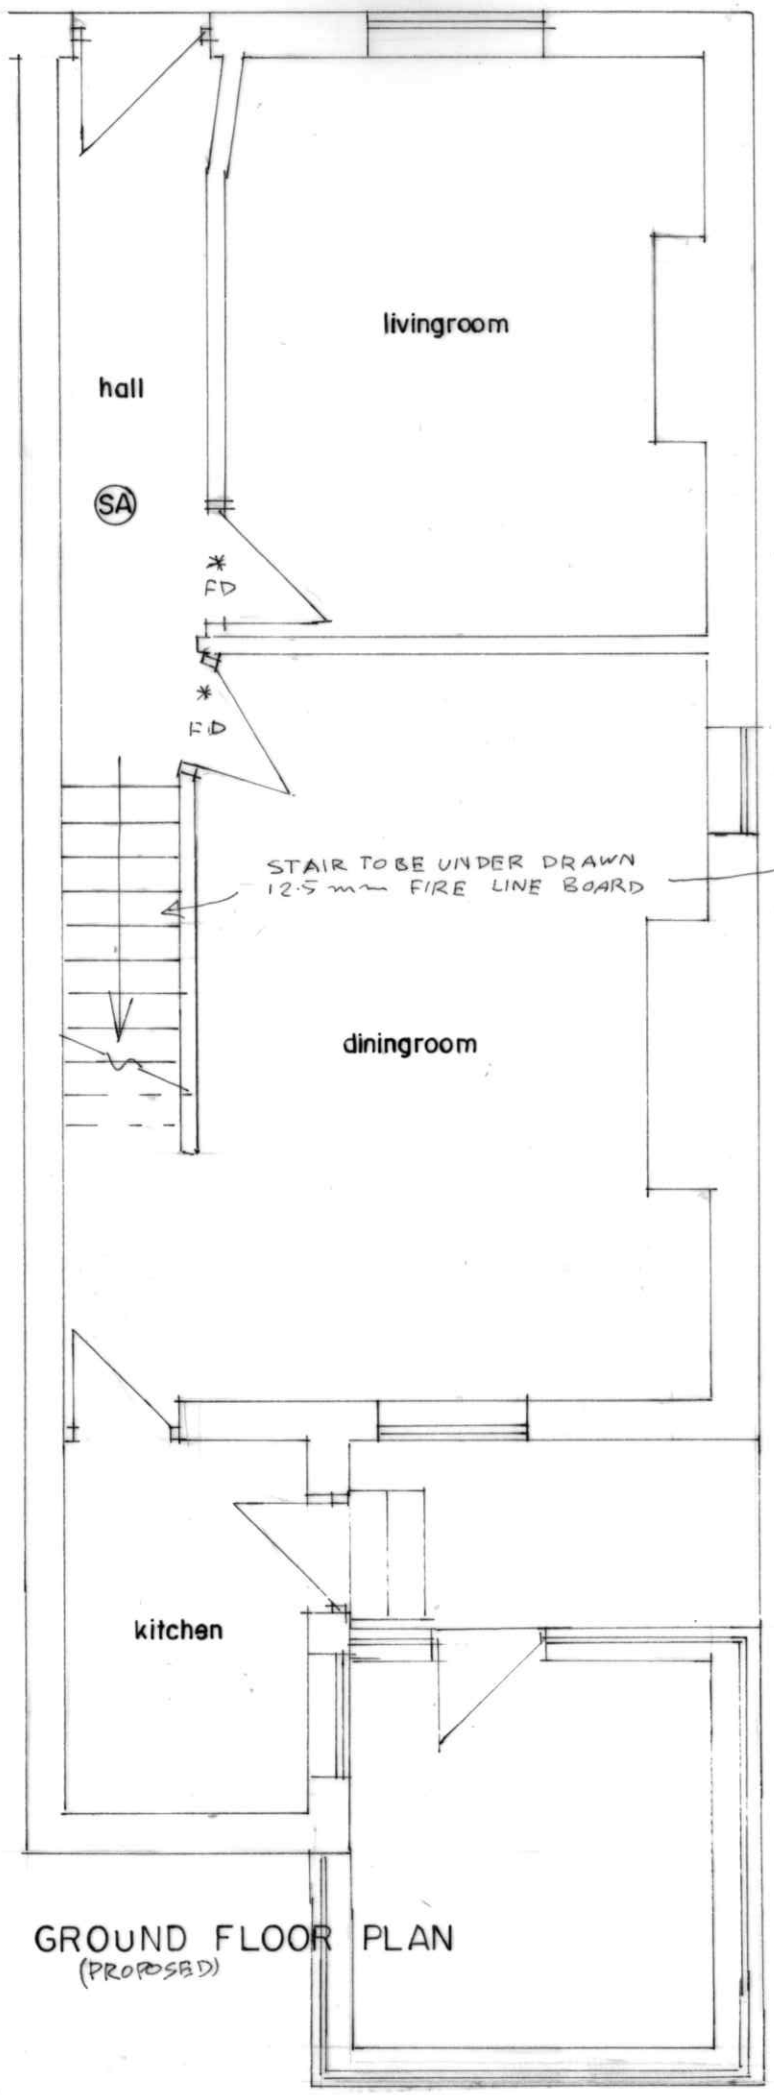



GROUND FLOOR PLAN
(PROPOSED)

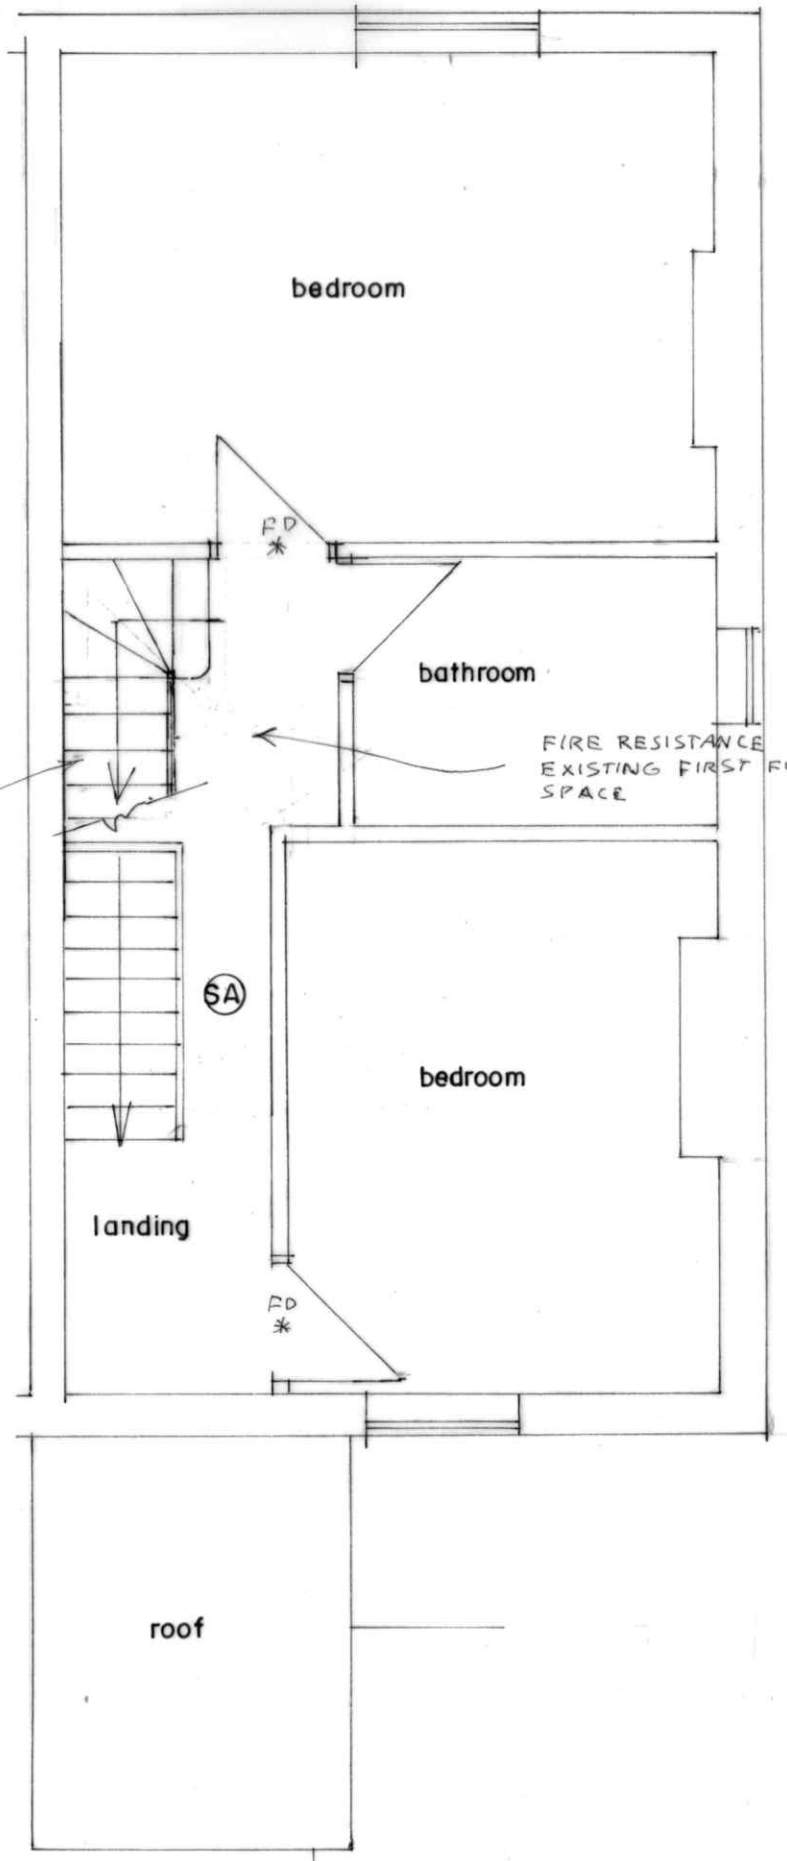

FIRST FLOOR PLAN
PROPOSED

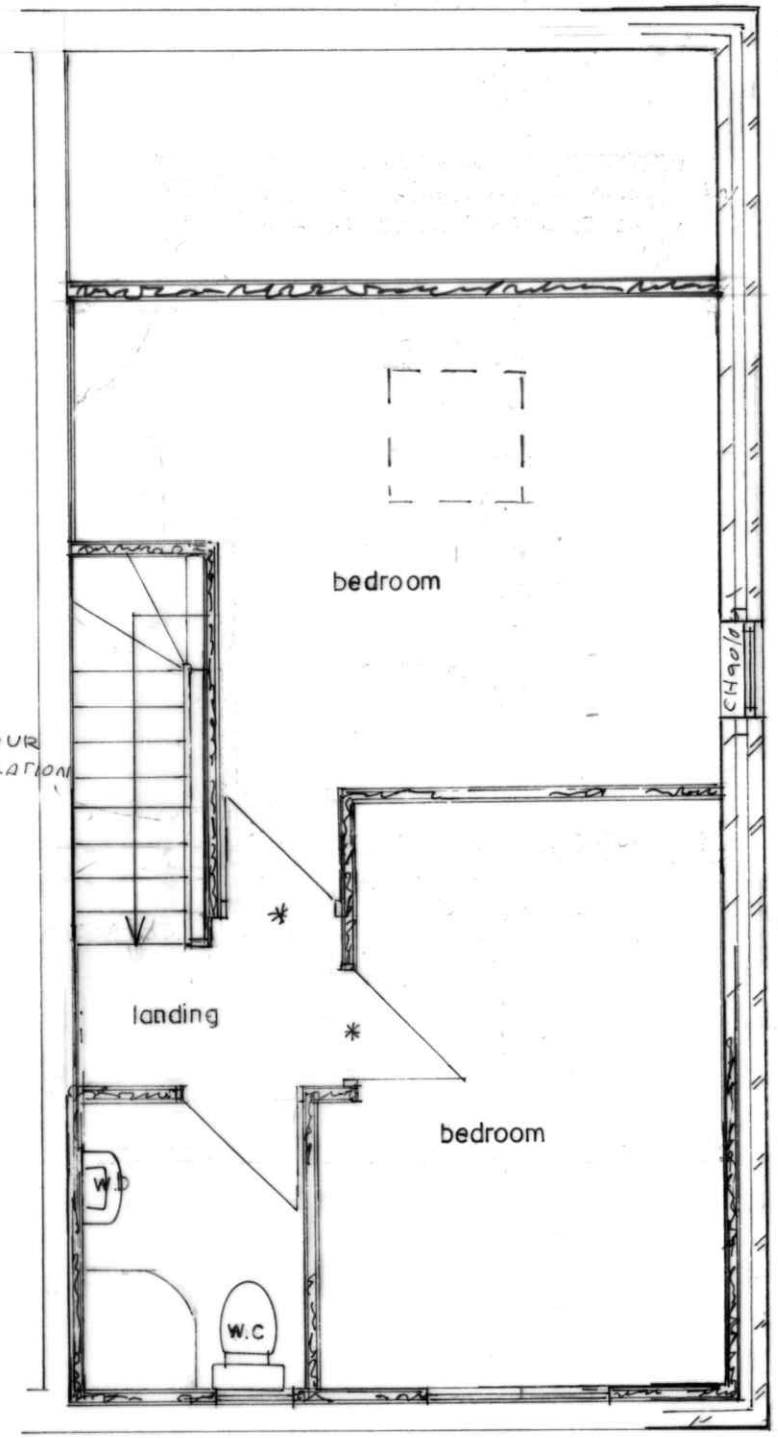

ATTIC FLOOR PLAN
(PROPOSED)

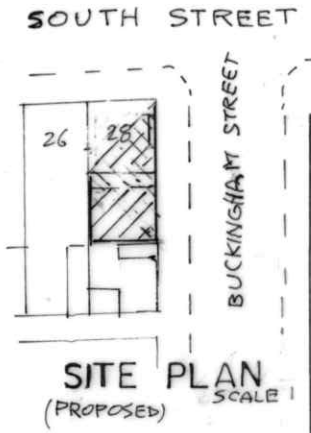

SITE PLAN
(PROPOSED)
SCALE 1

BUILDING DESIGN SERVICES
M. FAROOQ
6 Stock Close, Shawclough, Rochdale OL12 6BB
Tel: 01706 712231 Mob: 07967605763

PROPOSED DORMER EXTENSION AND GABLE WALL AT 28 SOUTH STREET ROCHDALE OL16 2ER

For: Mr & Mrs JEHANGIR AHMED

Plan	*Scale 1:50*	A 1914/2