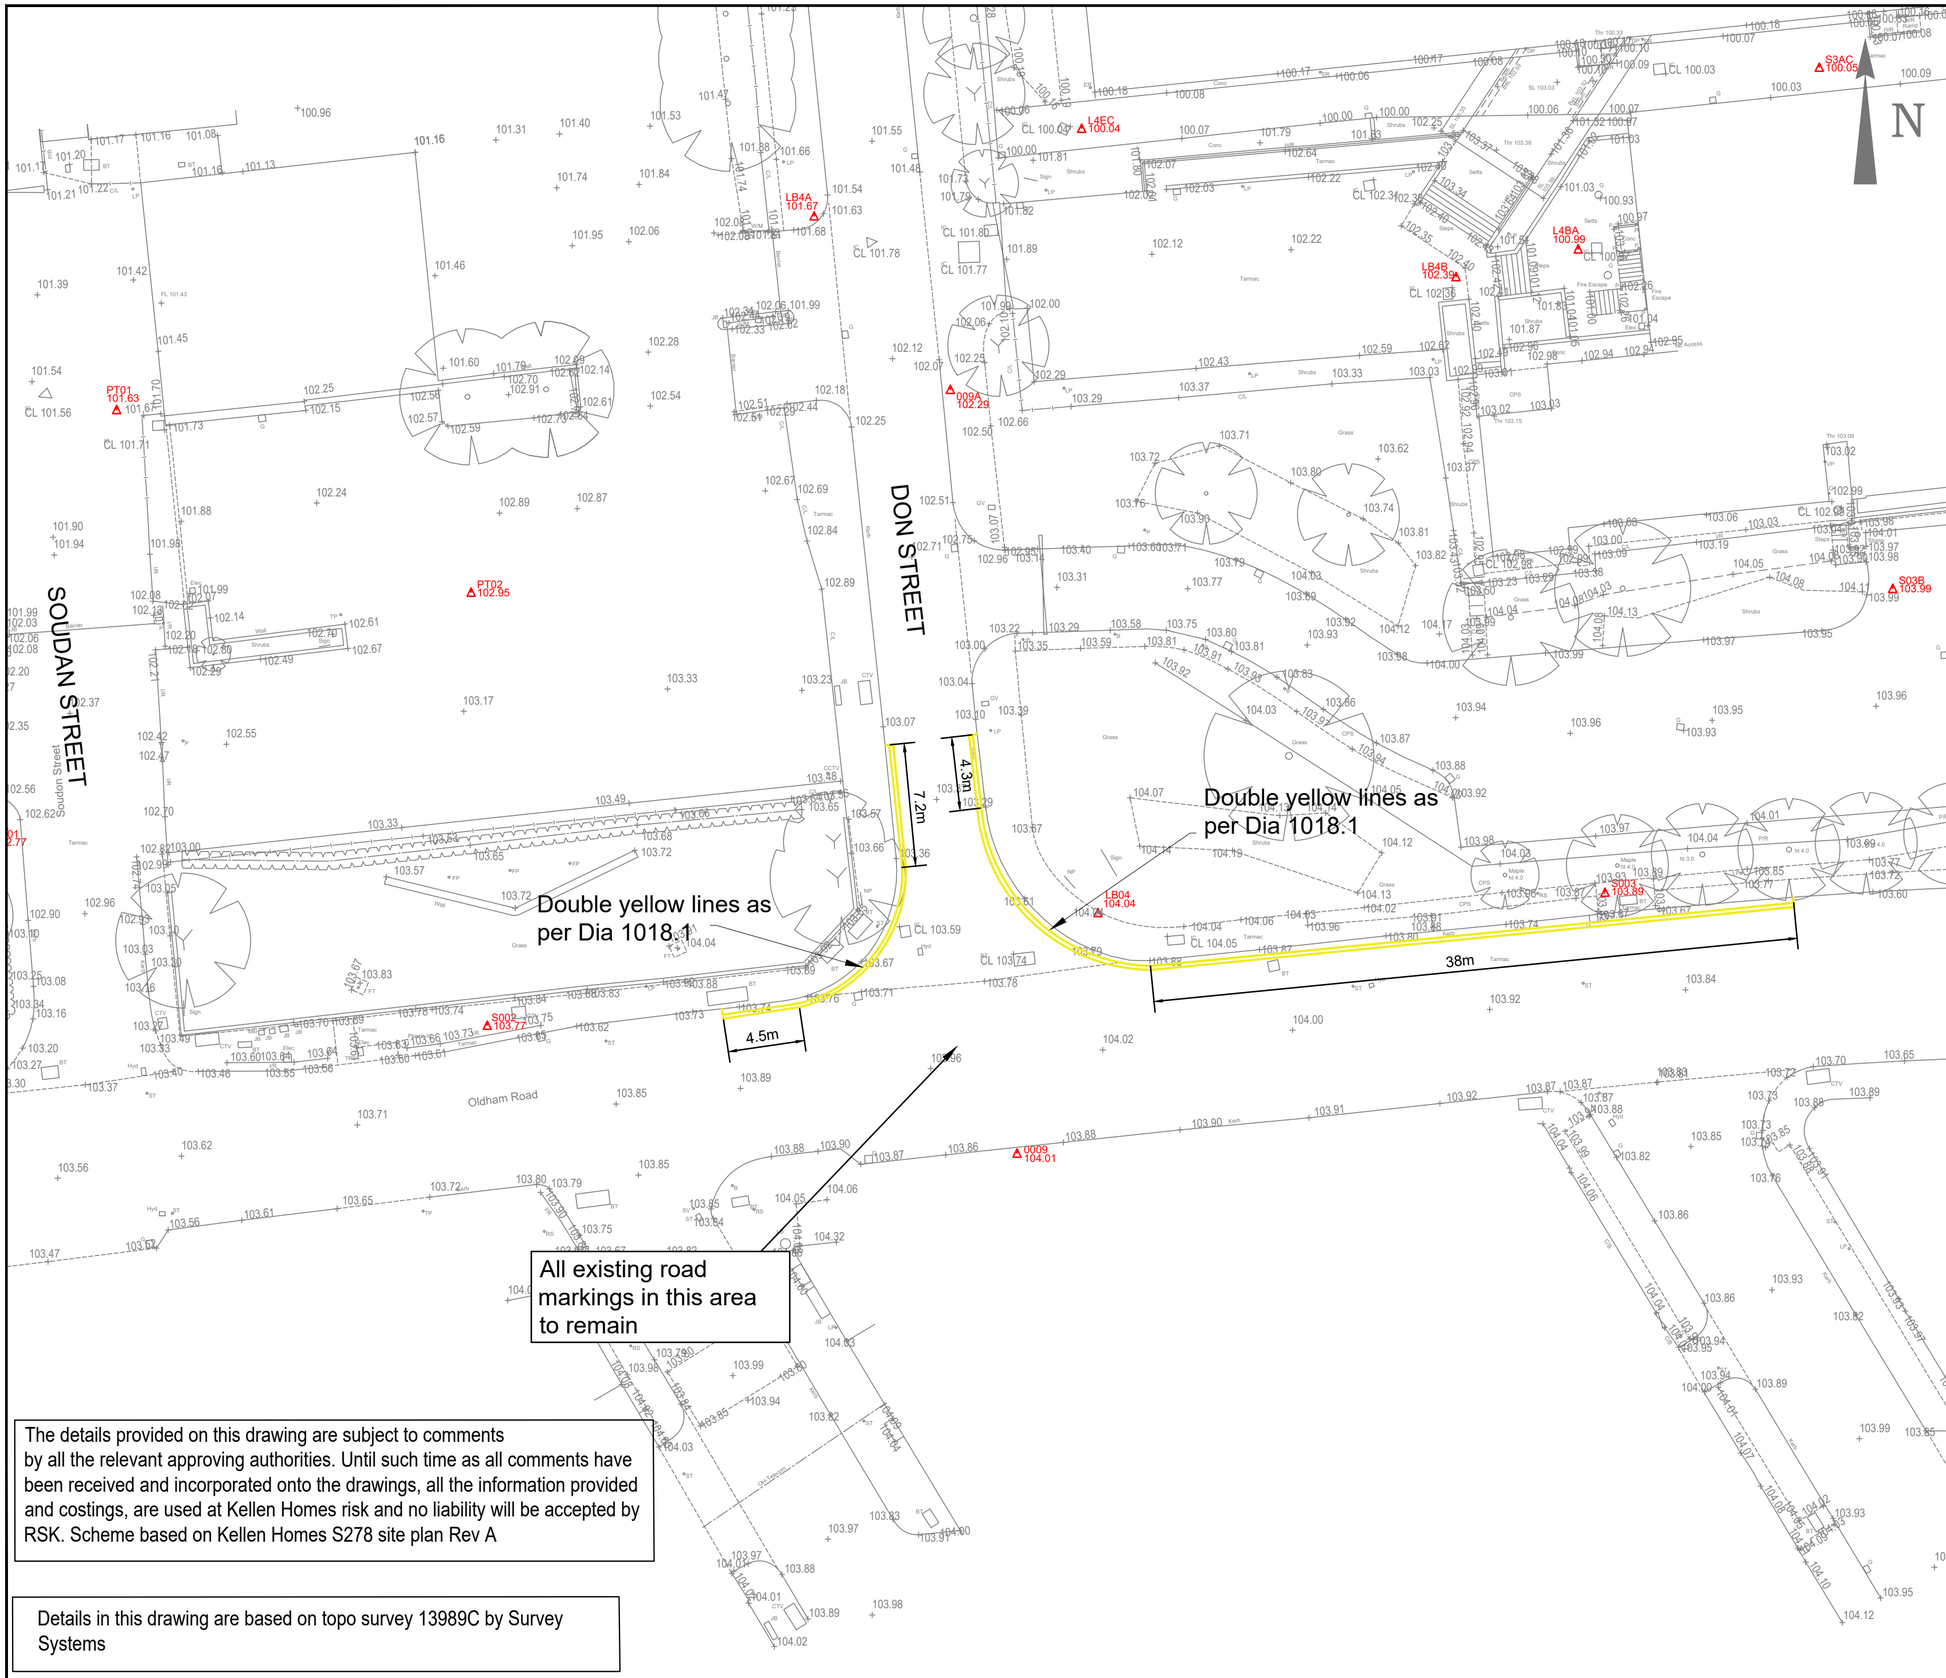


The details provided on this drawing are subject to comments by all the relevant approving authorities. Until such time as all comments have been received and incorporated onto the drawings, all the information provided and costings, are used at Kellen Homes risk and no liability will be accepted by RSK. Scheme based on Kellen Homes S278 site plan Rev A

Details in this drawing are based on topo survey 13989C by Survey Systems

CIVIL / STRUCTURAL DESIGN RISK MANAGEMENT

Abnormal or unusual residual risks associated with the design outcomes shown on this drawing are:-

RSK LDE LTD has followed its Design Risk Management process for Hazard Elimination and Risk reduction in developing the designs shown on this drawing.
Abnormal or unusual residual risks may be shown above where it is considered that such risk may not normally be expected by competent persons engaged on work of this nature or type.

Rev.	Date	Amendment	Drawn	Chkd.	Appd.
P2	09.05.22	Updated to client comments	DS	MS	
P1	27.04.22	First Issue	MS		

RSK
LAND & DEVELOPMENT ENGINEERING LTD
Spring Lodge
172 Chester Road
Helsby
Cheshire, WA6 0AR
United Kingdom
Tel: +44 (0) 1928 726006
Fax: +44 (0) 1928 725633
Email: lde@rsk.co.uk
Web: www.rsk.co.uk

Client
Kellen Homes

Project Title
Existing Junction of Don Street to Oldham Road

Status
INFORMATION

Drawing Title
S278 Signing and Lining

Drawn	Date	Checked	Date	Approved	Date
MS	APR'22				

Scale	Orig Size	Dimensions
1:250	A2	m

Project No.: 882333
Drawing File:
Drawing No.: 41-06-01
Rev.: P2

Scale 1:250
0 2.5 5 7.5 10 12.5m

File Location: L:\001 JOBS LIVE WIGAN\882333 - DON STREET, MIDDLETON KELLEN HOMES\GRAPHIN\FRASTRUCTURE\S278\41-06 SIGNING AND LINING.DWG