


SOUTH ELEVATION - Bat box locations

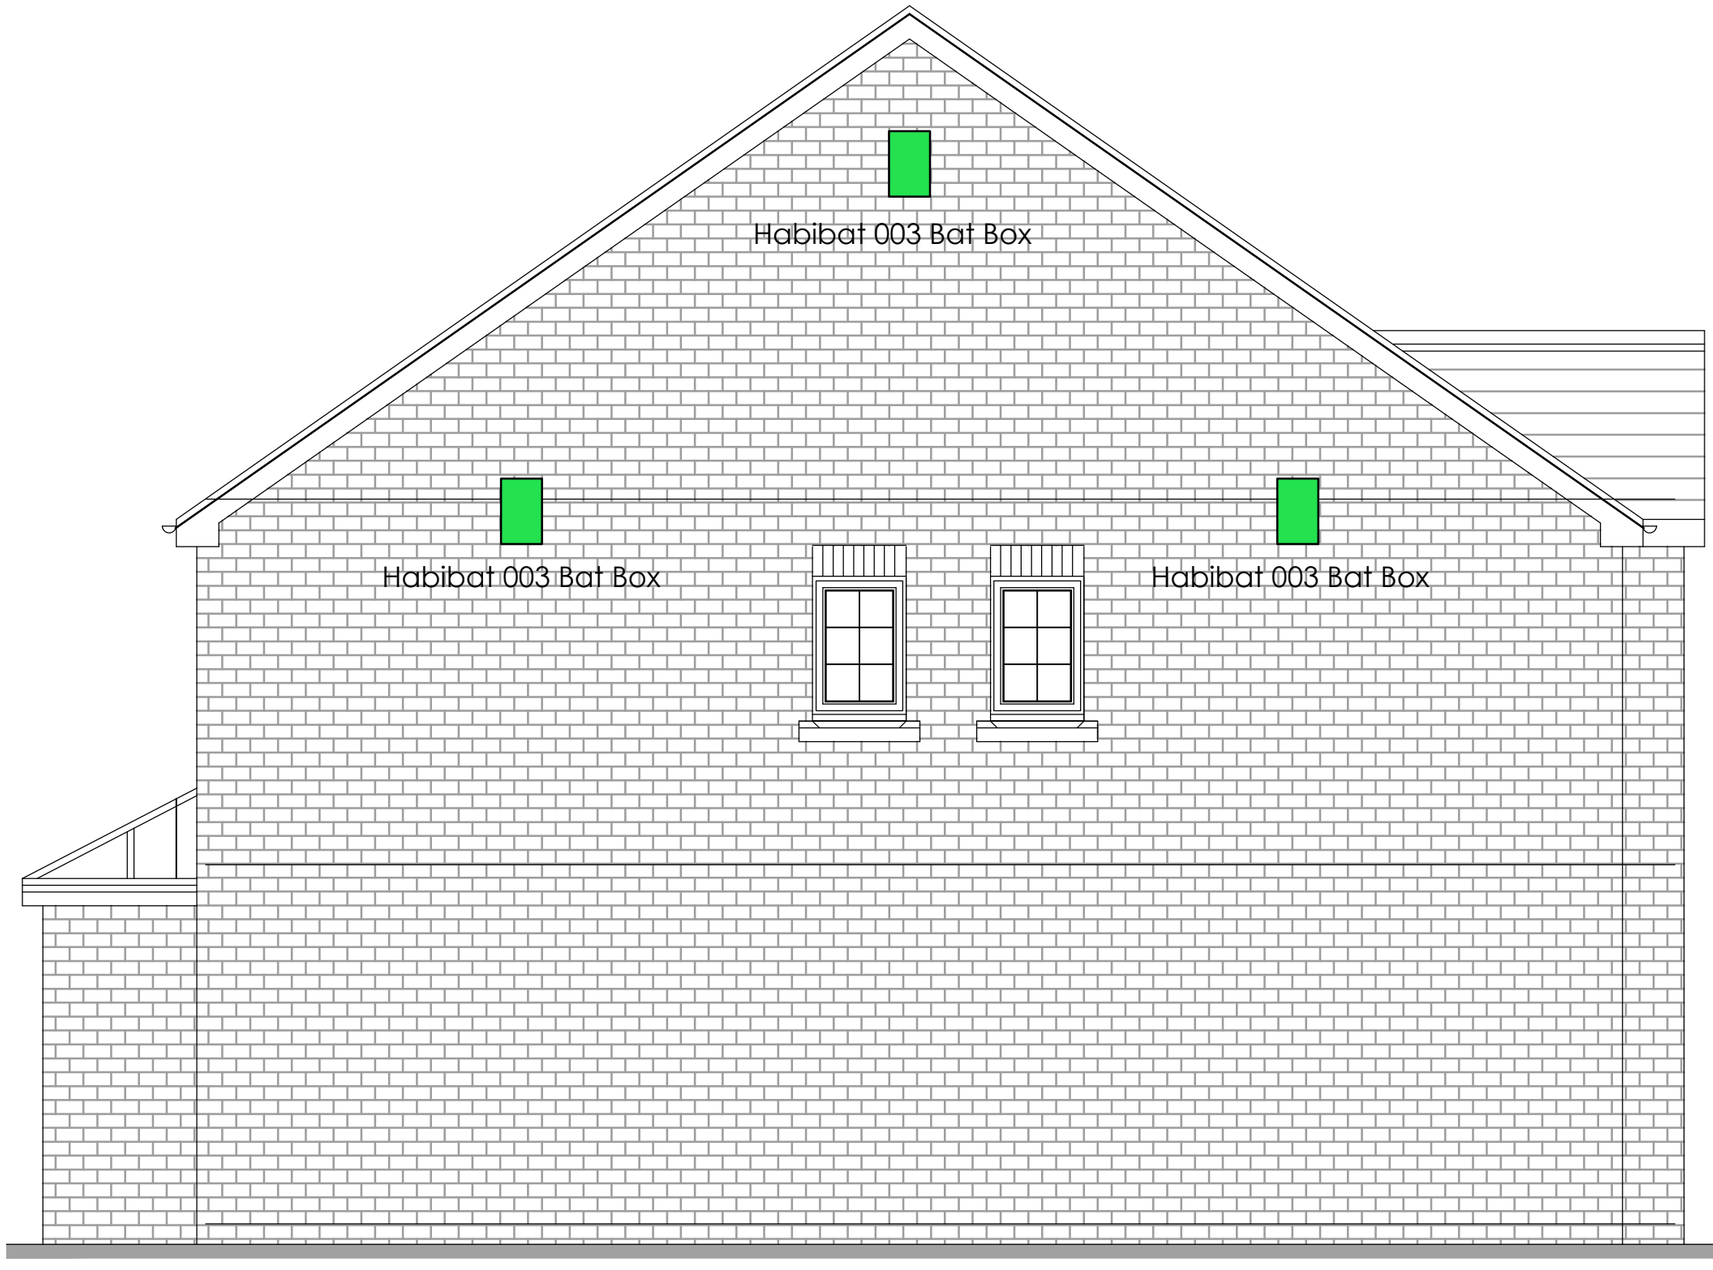

Habibat 003 Bat Box
SKU 10187

	Revision	Date	By	Chk

All dimensions to be verified on site, and the Architect informed of any discrepancy. All drawings and specifications should be read in conjunction with the Health and Safety Plan; all conflicts should be reported to the appointed Principal Designer.

David Chinejani
Mount Cottage
Schwabe Street, Middleton

Sheet Name: Bat Box Details

Purpose of Issue: PLANNING Status:

Date: 11/11/2024 Checked By: BOW

Drawn By: SB Scale @ A3: N.T.S

Project No: 8837 Revision: -

Drawing No: 8837-BOW-XX-XX-DR-A-0009

BOWMANRILEY
ARCHITECTS • BUILDING CONSULTANTS • INTERIORS

Do not scale from this drawing. This drawing is the copyright of Bowman Riley Architects Limited. ©
p:\architecturalresidential\8837 - mount cottage\8837 - 02 docs\c local authority & approvals\conditions\condition 9 - bat box\8837-bow-xx-xx-a-dr-0002-bat box details.dwg