Scale Bar


0 1 2 3 4 5 7 9 11 13 15m

SCALE 1:200

Scale Bar

0 1 2 4 6 8m

SCALE 1:100

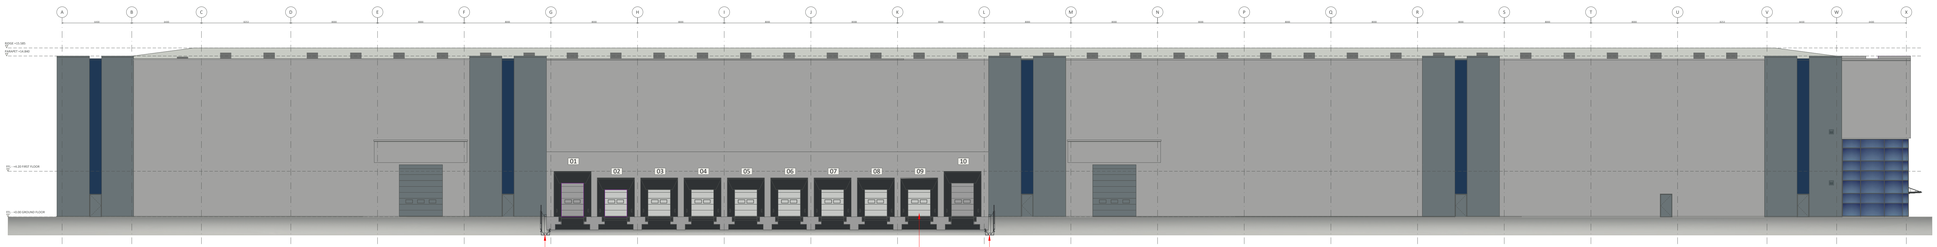


EXISTING SOUTH ELEVATION
SCALE - 1:200


EXISTING BARRIERS AND RETAINING WALL UPSTAND TO BE REMOVED

EXISTING BARRIERS AND RETAINING WALL UPSTAND TO BE REMOVED


EXISTING DOCK CURTAIN TO BE REMOVED, PROPOSED VENTILATION LOUVRE AND SKIRTING TO BE INSTALLED TO SEAL THE EXISTING OPENING. COLOUR TO MATCH EXISTING DOCK DOORS

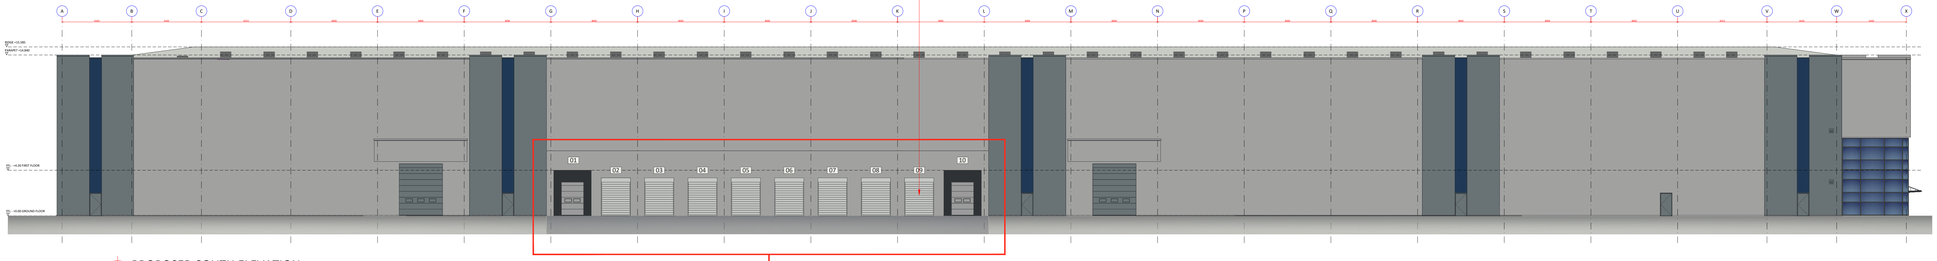


PROPOSED SOUTH ELEVATION
SCALE - 1:200

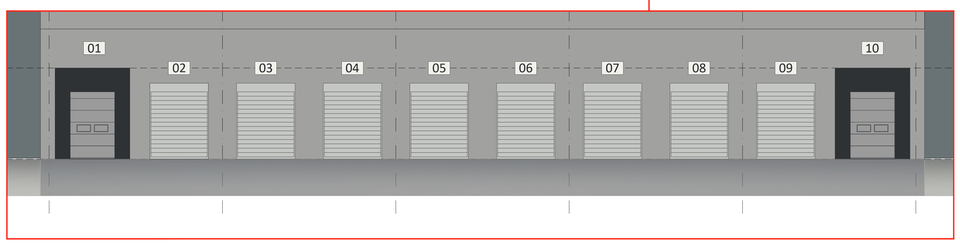

ABSTRACT OF PROPOSED SOUTH ELEVATION
SCALE - 1:100

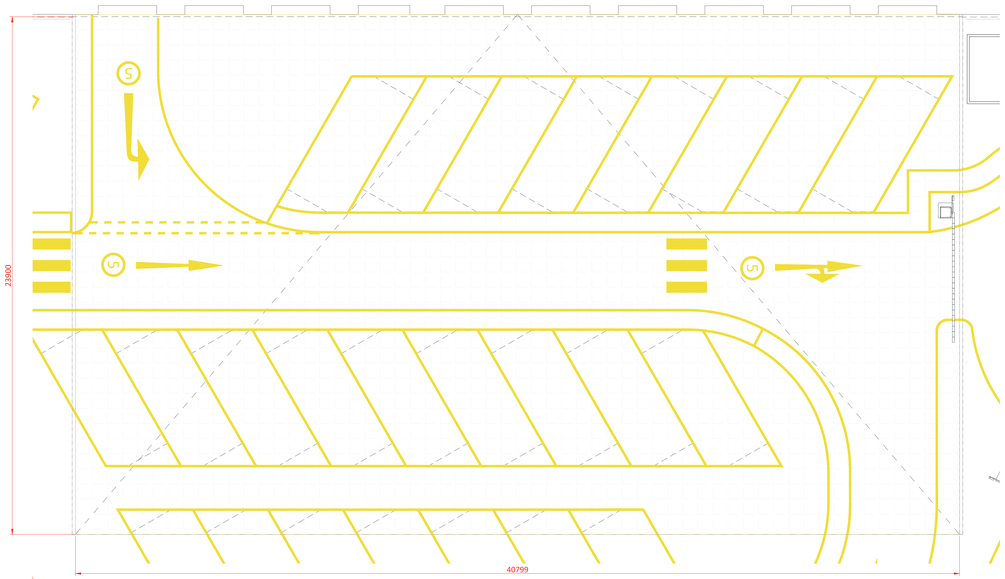

PROPOSED PLAN
SCALE - 1:100

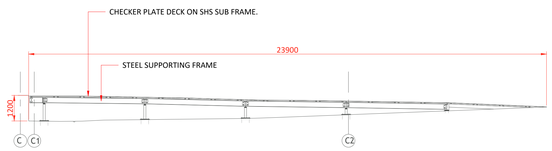

PROPOSED RAMP DETAILS
SCALE - 1:100

Scale this drawing for planning purposes only
Ashton Smith to be notified of discrepancies in figured dimensions
Contractors must check all dimensions from site
This drawing is copyright and is for use on this site only
This drawing is to be used solely for information as entitled
For other information refer to the latest revision of any cross referenced drawing

LOCATION PLAN:

NOTES:

REV	DATE	DESCRIPTION	DRAWN BY	CHECK BY
P1	21/02/2025	INITIAL ISSUE	LN	KN

REVISIONS

PROJECT TITLE
VAN STORAGE FACILITY
JAMES KEARNS AVENUE
ROCHDALE, OL16 4NW

DRAWING TITLE
PROPOSED SERVICE YARD RAMP DETAILS

RIBA STAGE	STATUS		DRAWN BY	CHECKED BY
N/A	PLANNING		LN	KN
SHEET	SCALE	DATE	SUITABILITY	REVISION
A0	VARIES	09/01/2025	S4	P1

DRAWING NO.
24086 - ASA - 00 - EX.SI - D - A - P005 _ (S4 - P1)

CLIENT
LYSANDER

AshtonSmith
Beyond Design

Ashton Smith, Belvedere House, 2 Victoria Avenue, Harrogate, North Yorkshire, HG1 1EL
Tel: 01423 523882 Fax: 01423 565104
www.ashtonsmith.co.uk

JOB NO.
24086