



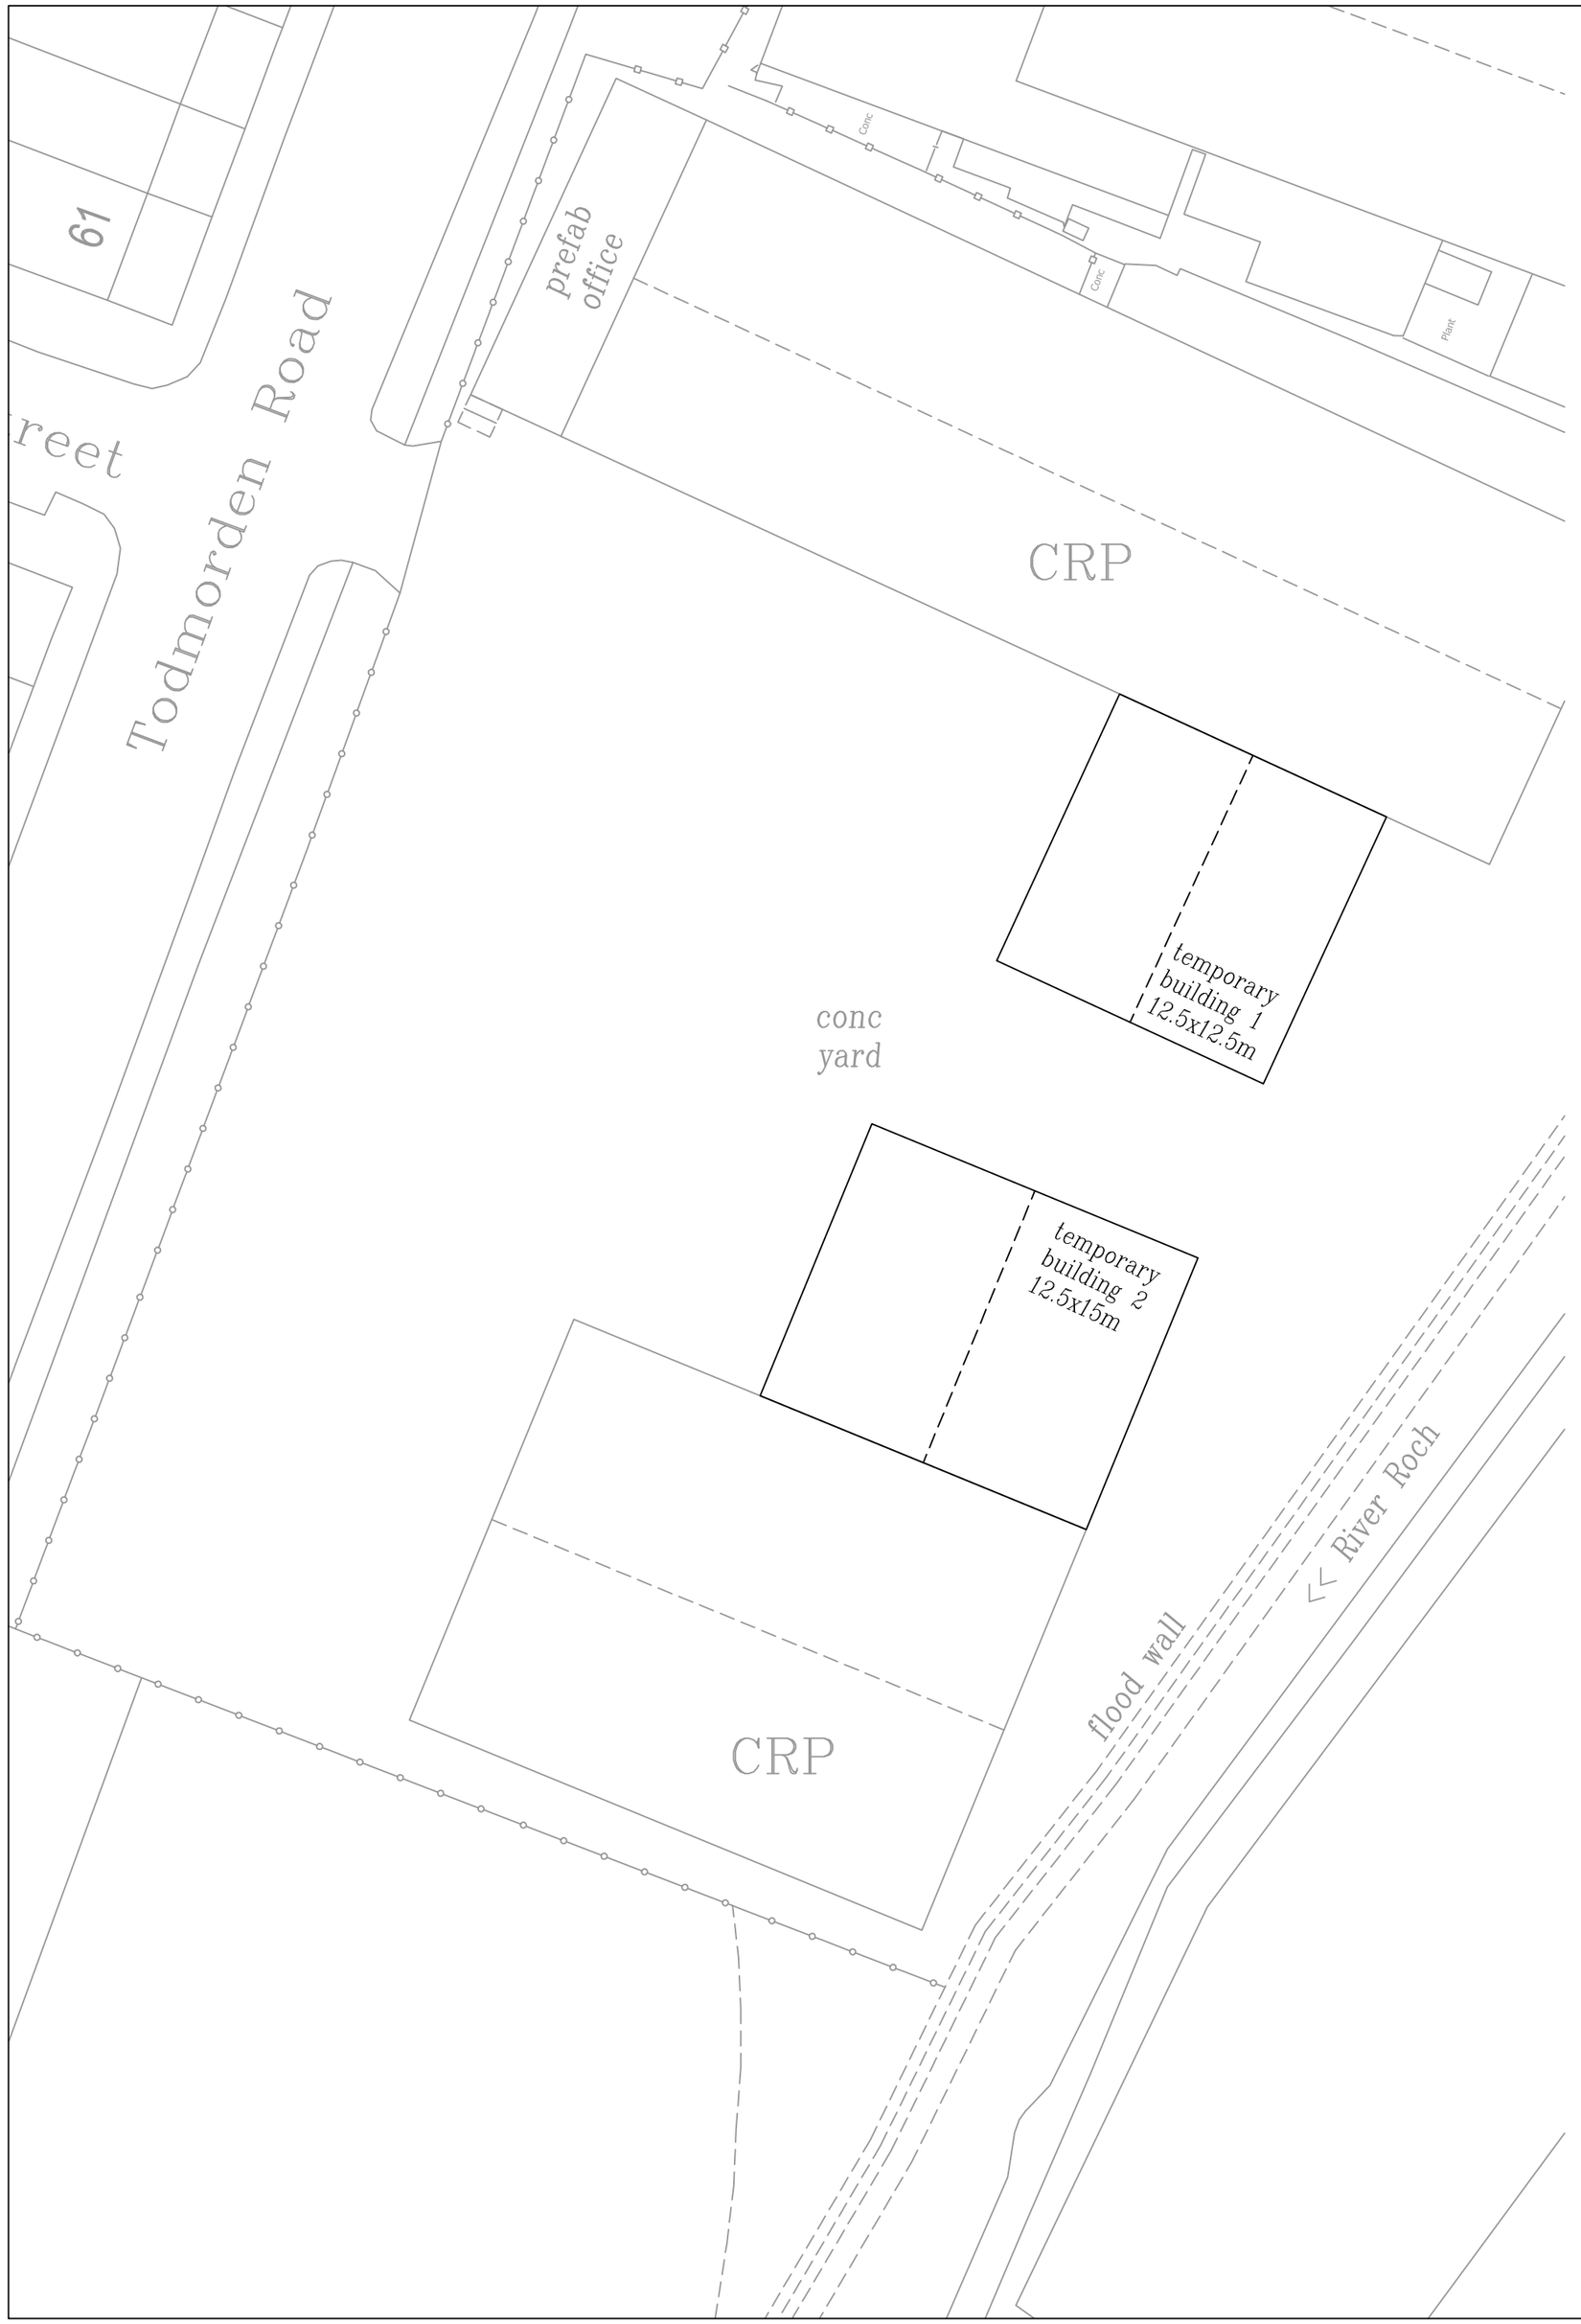


BUILDING 1 ELEVATIONS 1:200



BUILDING 2 ELEVATIONS 1:200

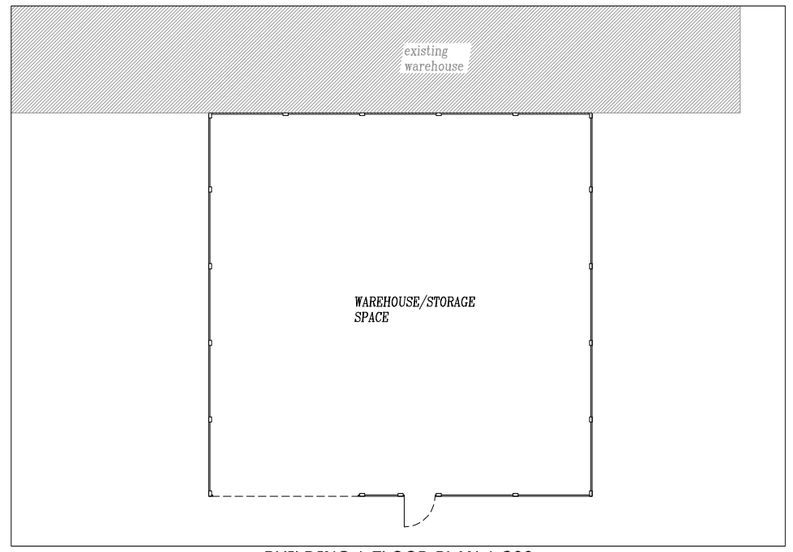

BUILDING 1 FLOOR PLAN 1:200

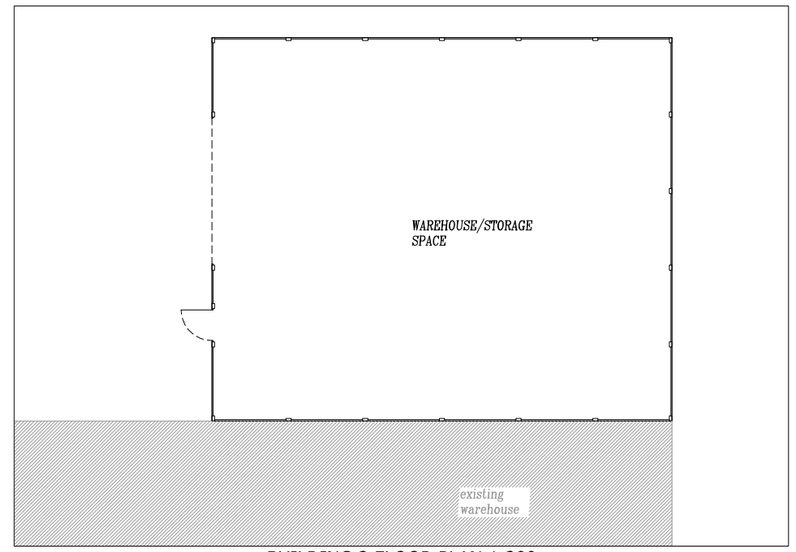

BUILDING 2 FLOOR PLAN 1:200



LOCATION PLAN 1:1250

PLANNING

T J BOOTH ASSOCIATES
CONSULTING CIVIL & GEOTECHNICAL ENGINEERS
20A Eastgate Street
Rochdale
Lancashire
OL16 1DH
Tel:01706 868288

AMENDMENTS/ ISSUES			
revp2	planning ext of time	jul 2020	ds
revp1	red line boundary extended around whole site, blue line ownership boundary removed	nov 2018	ds
revp0	original for planning	oct 2018	ds
REVISION	REASON/ CHANGE	DATE	BY

CRP / TODMORDEN ROAD, LITTLEBOROUGH

TEMPORARY BUILDINGS
PROPOSED PLAN & ELEVATIONS

FILE NAME: dwg-tjba-CRP-littleborough-040518.dwg

SCALE: 1 : 250 and as indicated @ A2