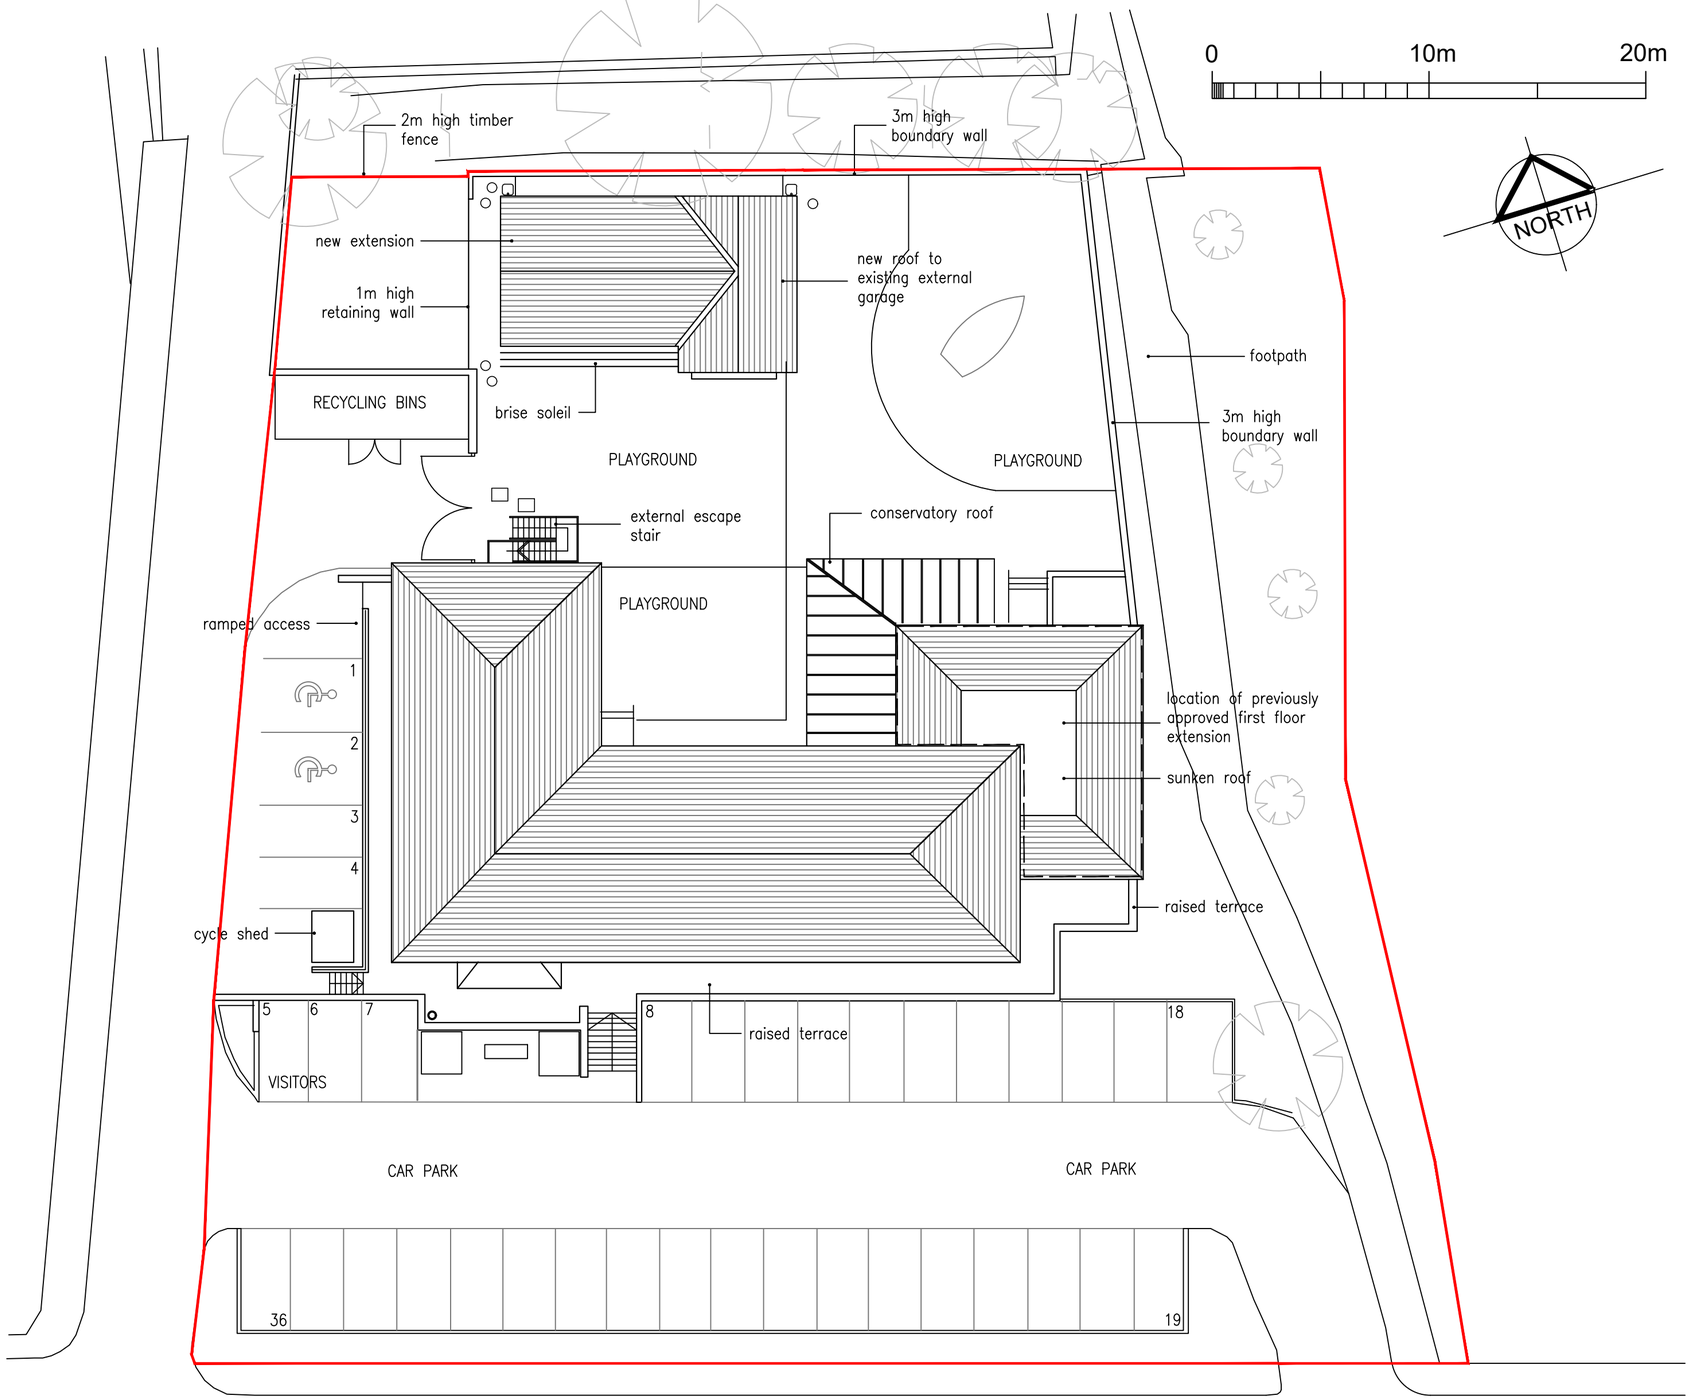


A WATER BUTTS ADDED 08.05.24

revisions

proposed site plan
new after school cub
the ark littleborough

date: september 2022	scale 1:200 @a2
status: preliminary	dwg. d417/ASC 04 rev A

DO NOT SCALE – IF DIMENSIONS ARE NOT GIVEN PLEASE ASK

architectural designworks limited

designworks BUILDINGS SPACES PLACES

studio one 17 biggin gardens heywood OL10 2WF t: 0161 332 1943 e: architects@archdesignworks.co.uk