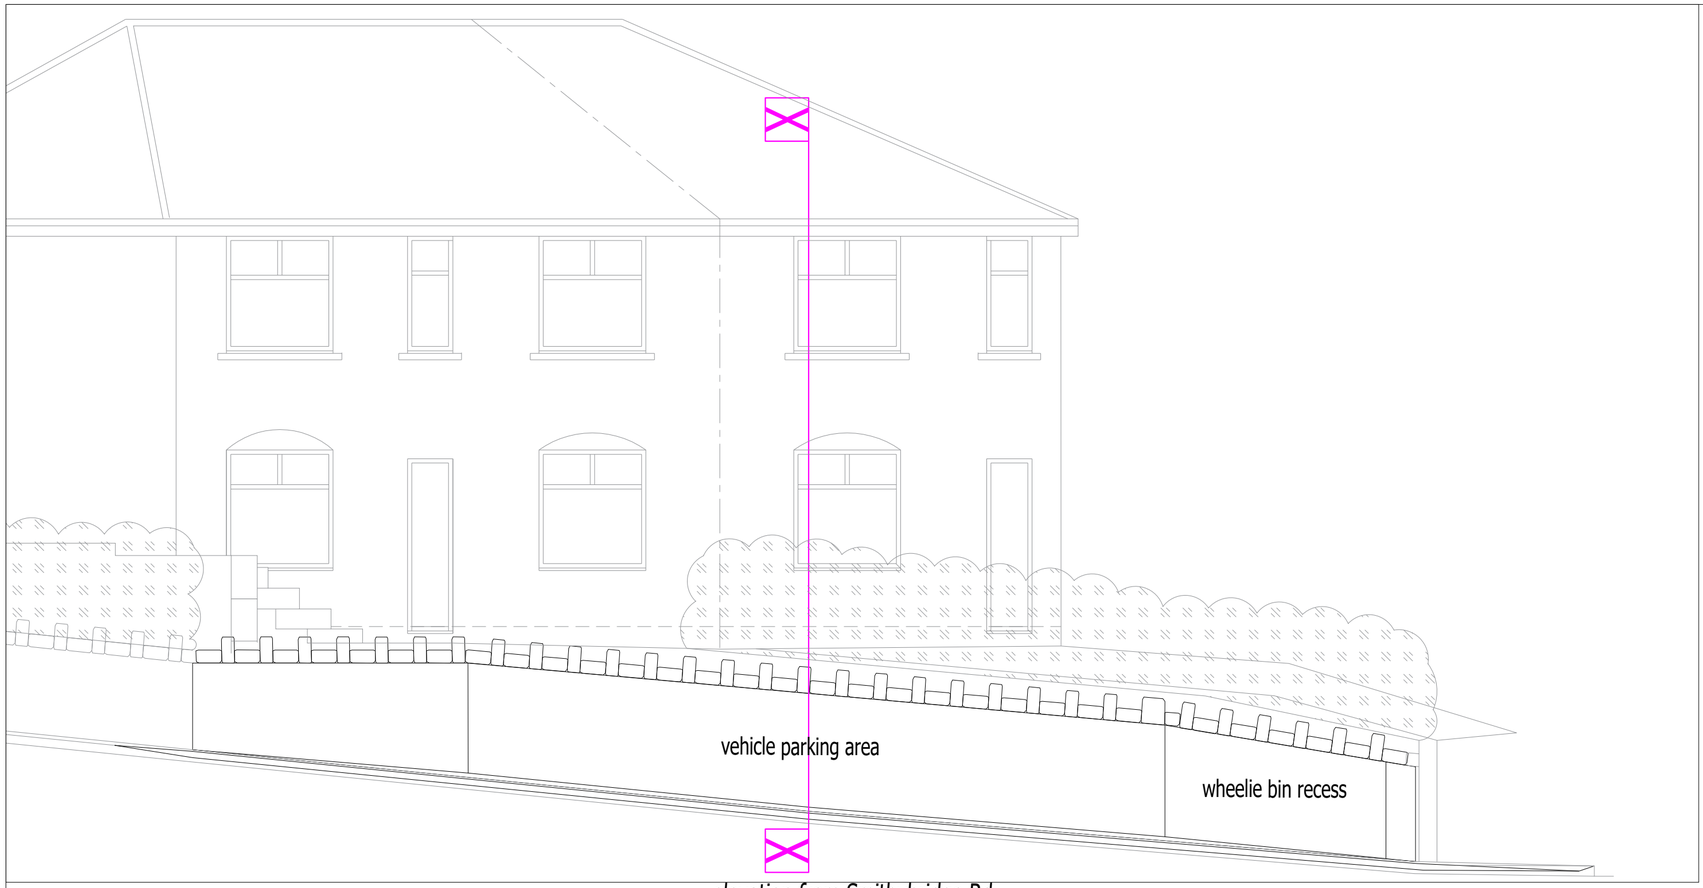

elevation from Smithybridge Rd

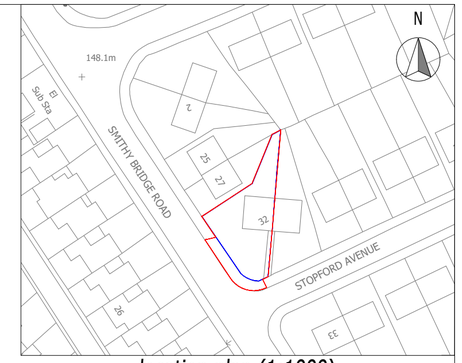

location plan (1:1000)

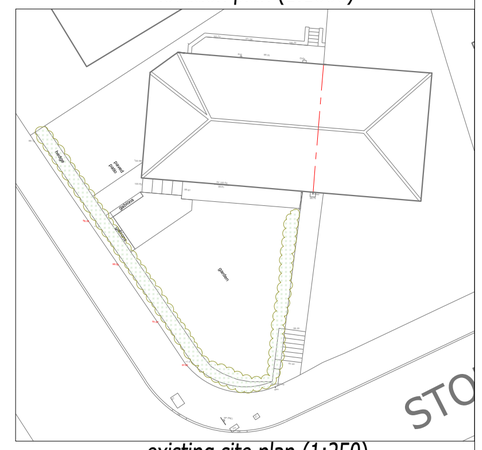

existing site plan (1:250)

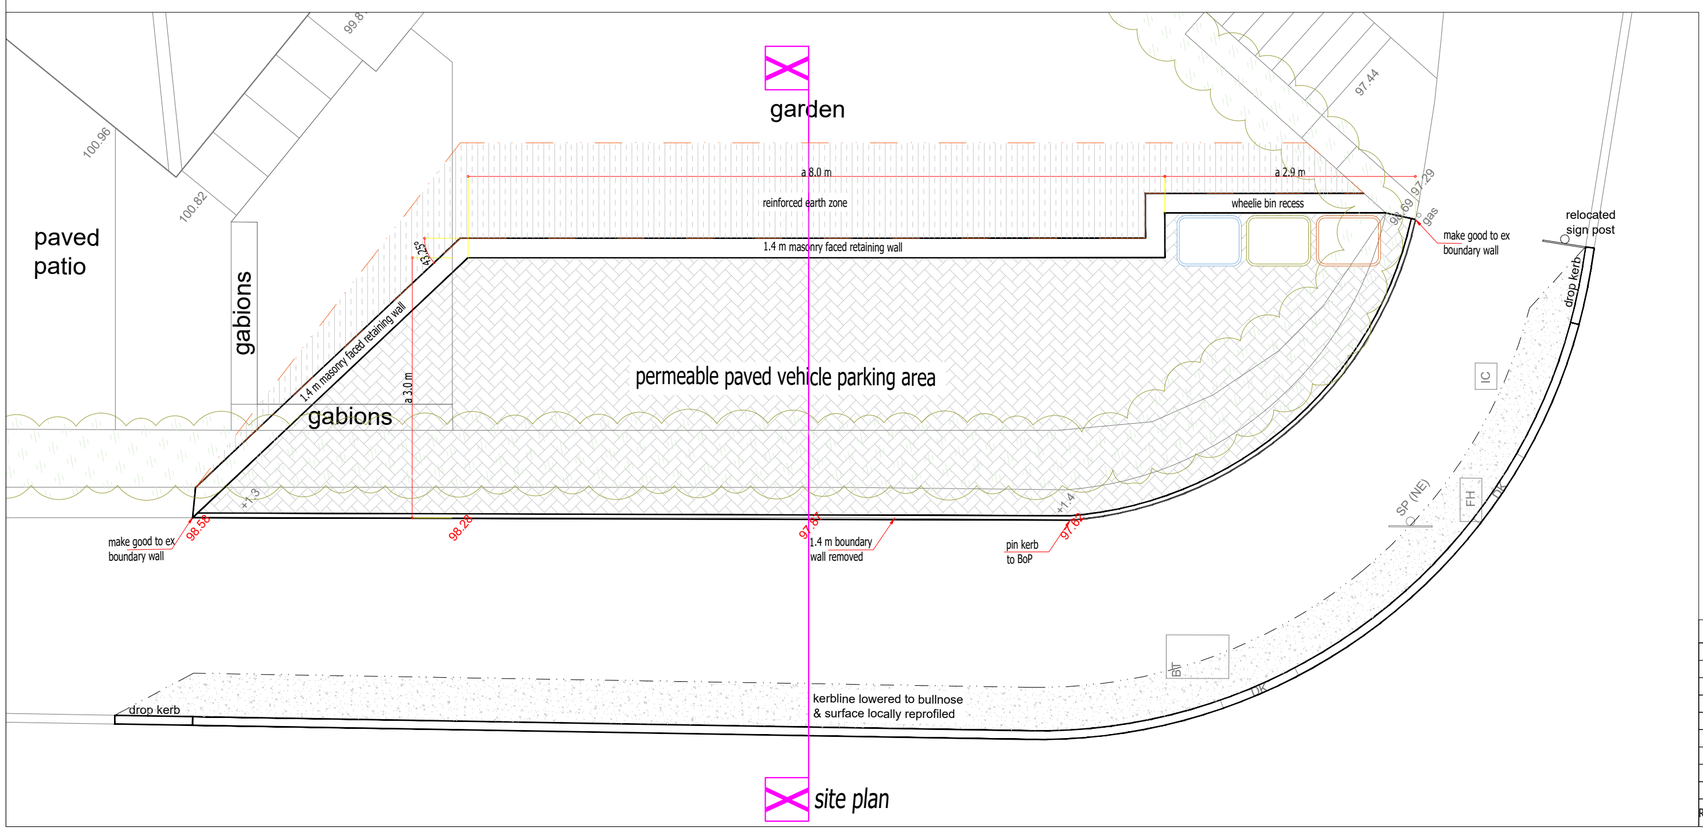

site plan

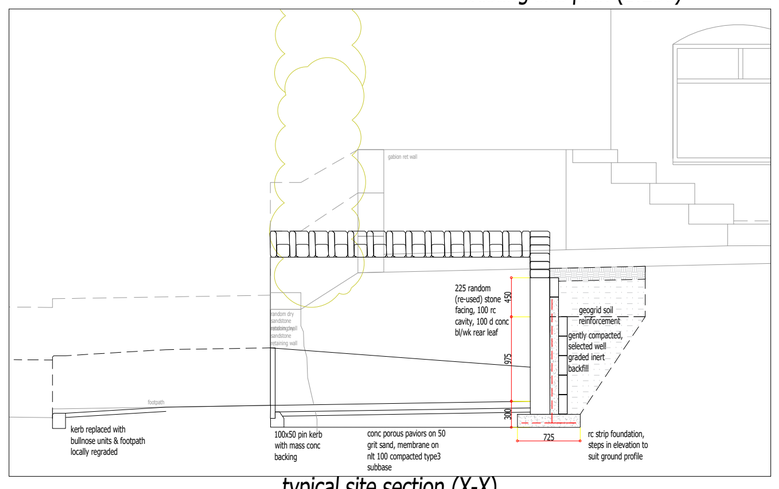

typical site section (X-X)

NOTES.
levels in m aD
datum 100.00 house GFL
dims in mm unless o/w stated

approval

T J BOOTH ASSOCIATES
CONSULTING CIVIL & GEOTECHNICAL ENGINEERS

20A Eastgate Street
Rochdale
Lancashire
OL16 1DH
Tel:01706 868288

AMENDMENTS/ ISSUES

REVISION	REASON/ CHANGE	DATE	BY
2	minor additions & site plan added	feb 25	tjb
1	plan amended for RMBC planning	nov24	tjb
0	survey added & plan amended	oct 24	tjb

harris / 32 stopford ave, smithybridge, ol15 8qh

proposed car parking area
proposed plan, elevation & section

FILE NAME: dwg-tjba-harris-32 stopford ave-211024

SCALE: 1 : 50 or as shown @ A2