

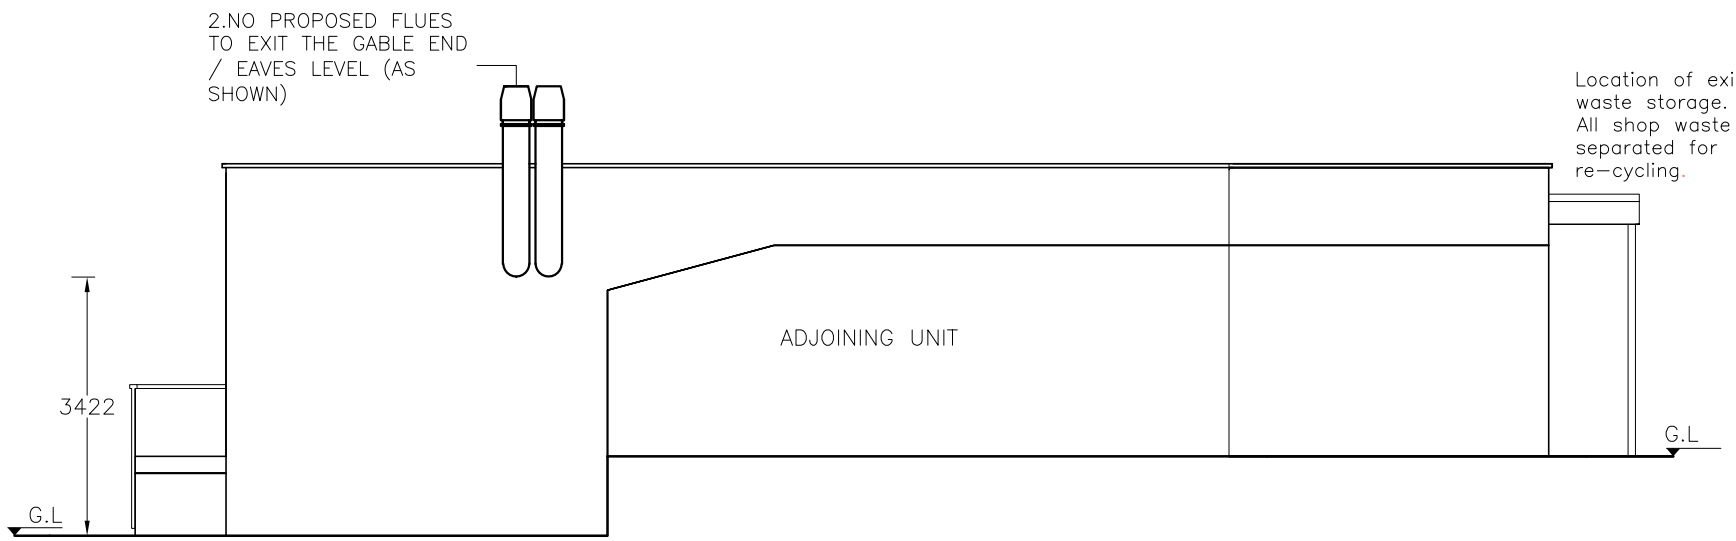



PROPOSED SIDE ELEVATION

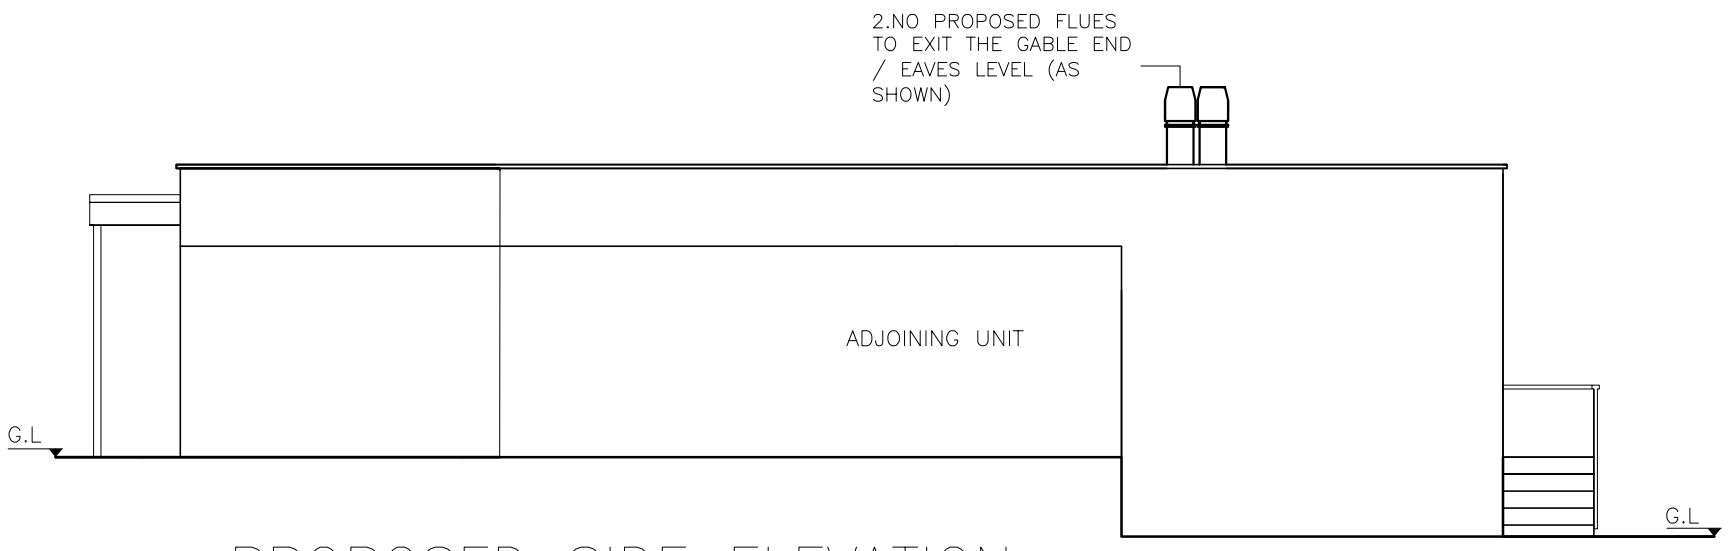

PROPOSED SIDE ELEVATION

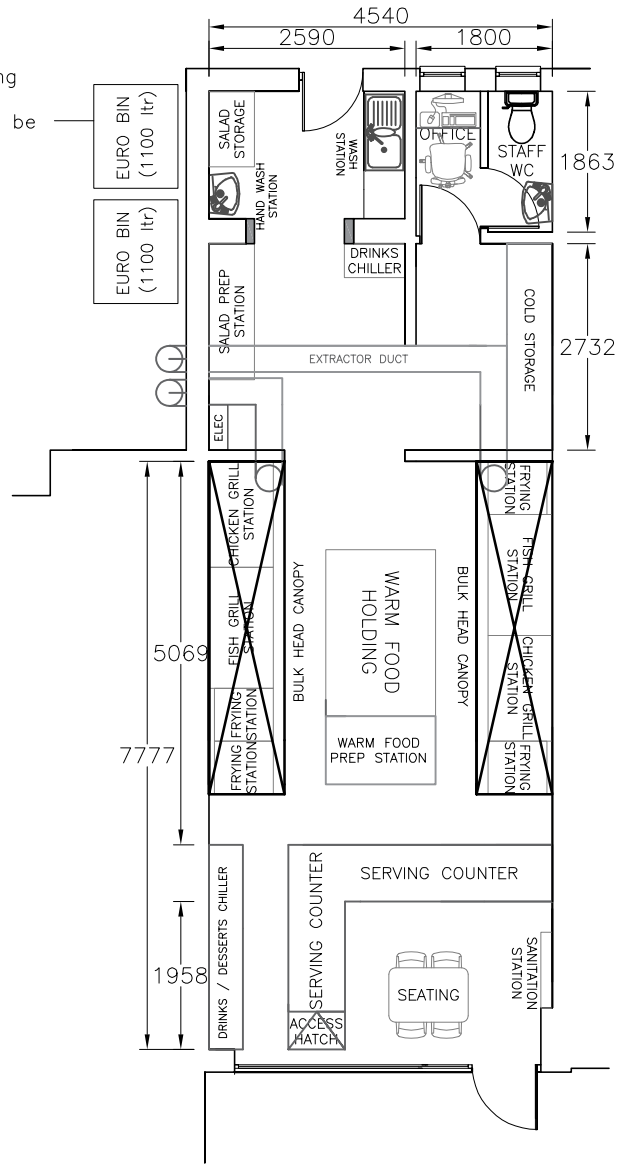

PROPOSED GROUND FLOOR LAYOUT

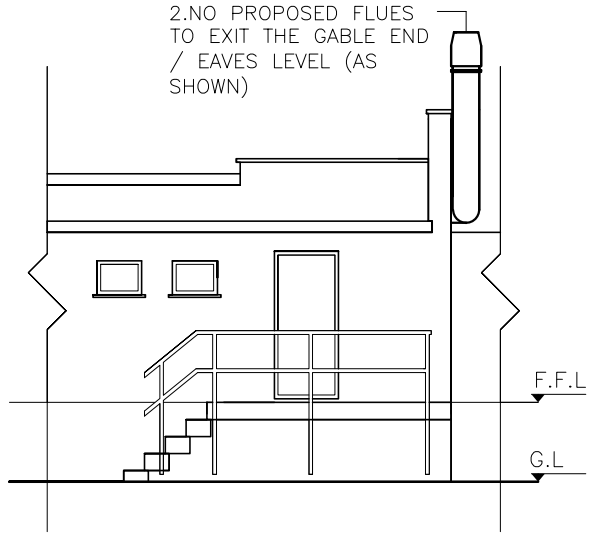

PROPOSED REAR ELEVATION



PROPOSED FRONT ELEVATION

NOTES

Rev.	Description	Dr'n	Chk	Date
		-	-	-

Norden **Quantity Surveying** and **ConstructionServices** LTD

732 Edenfield Road, Norden, Rochdale, OL12 7PP

Contract: 301 CUTGATE SHOPPING CENTRE, ROCHDALE, OL115AQ

Title: PROPOSED CHANGE OF USE TO HOT FOOD TAKEAWAY WITH EXTERNAL REAR FLUE / CHANGE TO SHOP FRONT

Scales	1:100	Sheet Size	A3
Drawn -	Checked -	Date	07.10.2022
Drg. No.	DWG 3 OF 3	Revision	A