
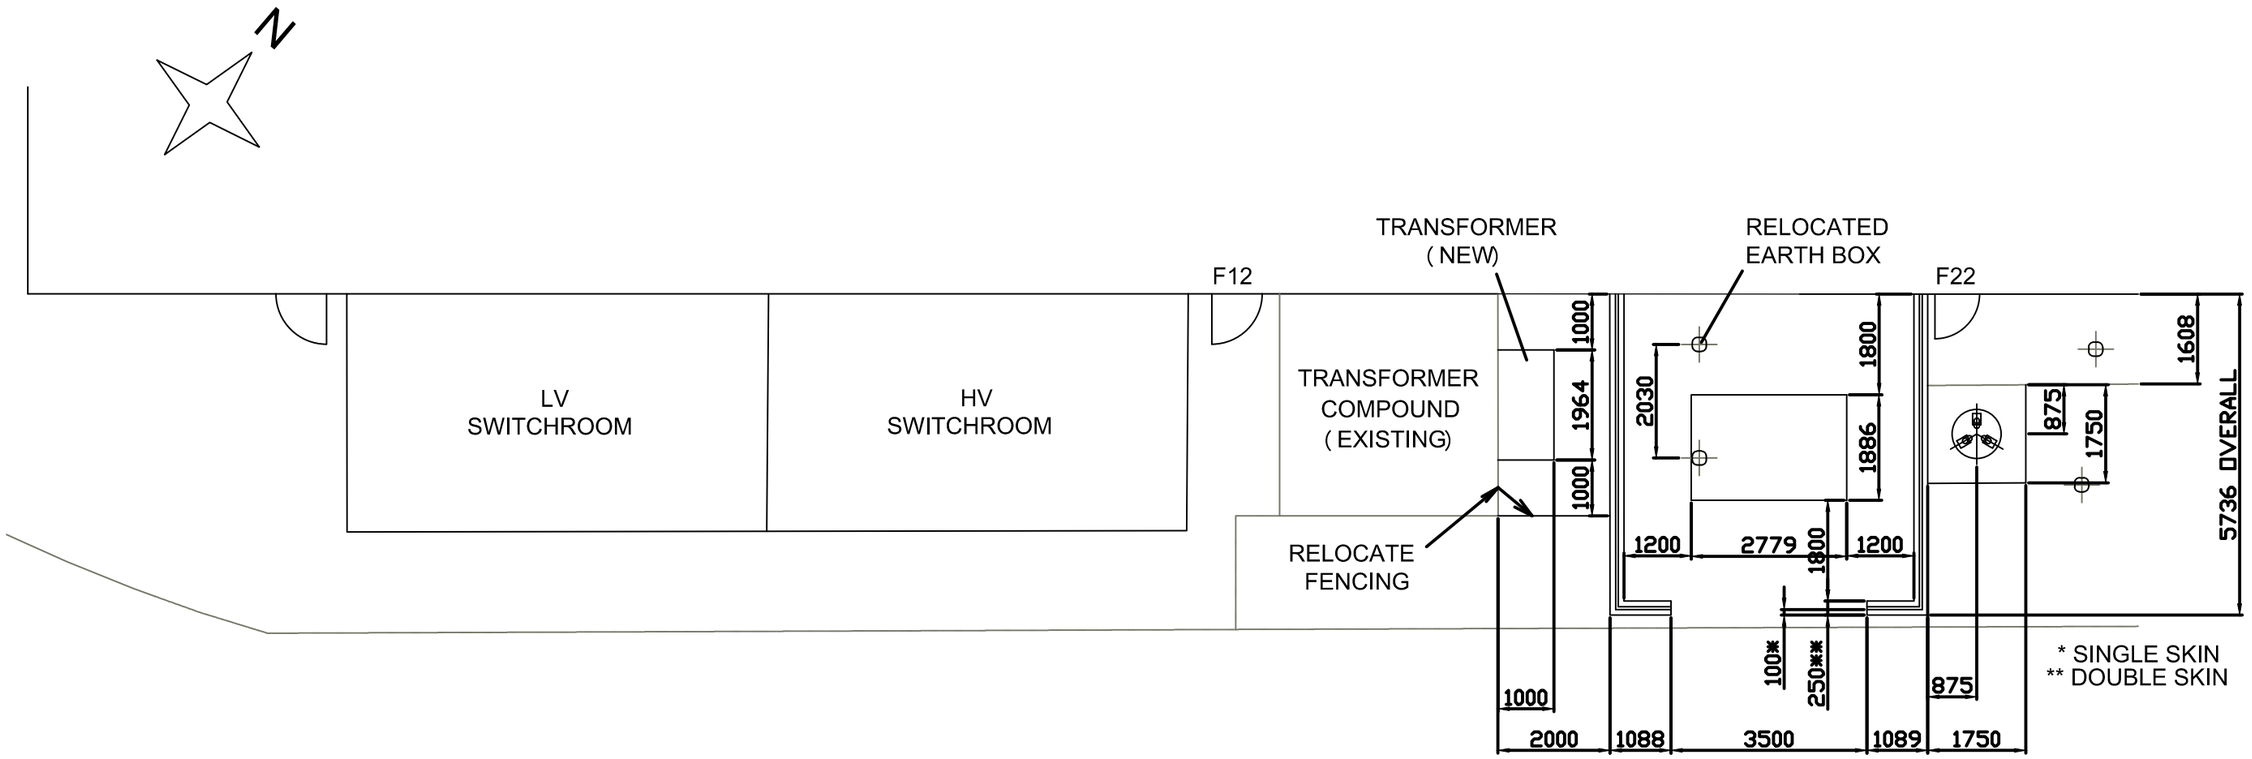


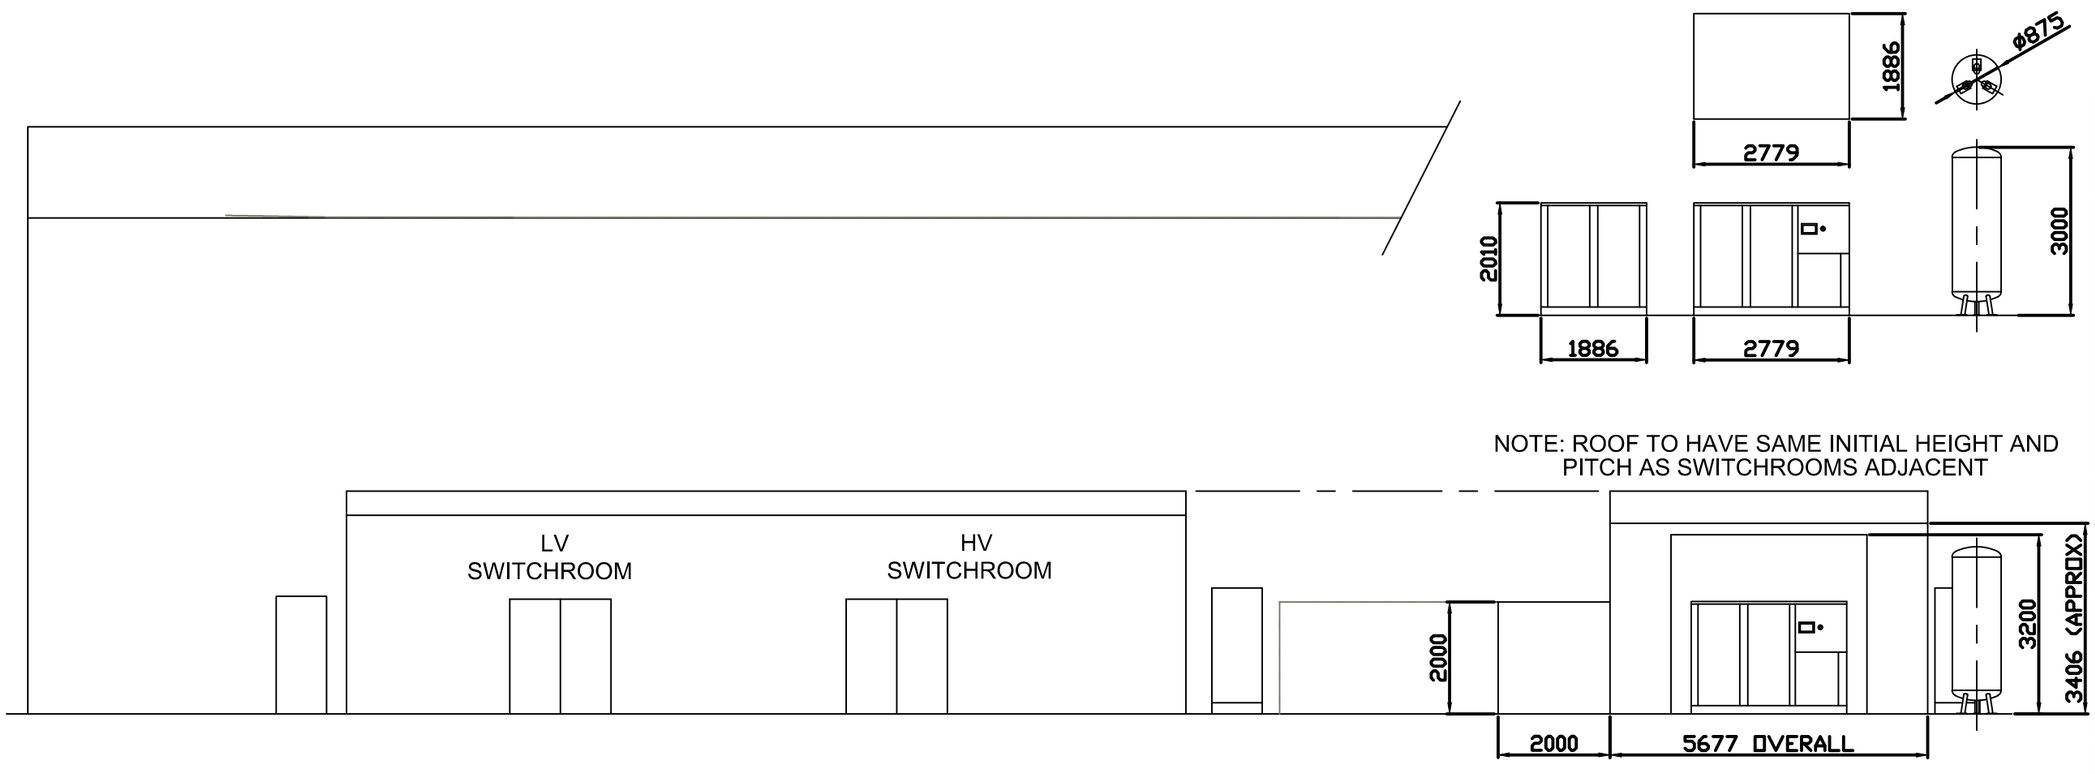

DATE	N0	REVISION

MAKIN METAL POWDERS
A Member of the Graham Family of Companies

Buckley Road,
Rochdale,
Lancashire.
OL12 9DT
Telephone - 01706 717 300
Fax - 01706 717 310
Email: mmp@makin-metals.com

Client
MAKIN METAL POWDERS

Project
FACTORY FLOOR PLANS

Drawing
COMPRESSOR ROOM
INSTALLATION (NEW)

Dwg No MM/BR/011	Rev 0
Scale 1 : 50	
Drawn BR	Date 16.02.2022
Chkd	Date