
Scale Bar

0 0.5 1.0 1.5 2.0m


SCALE 1:25

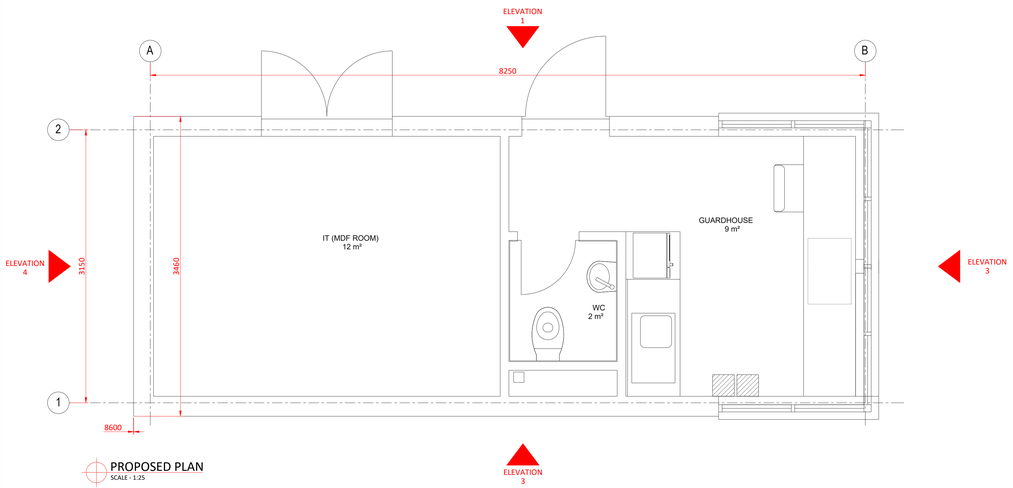


PROPOSED PLAN
SCALE - 1:25




PROPOSED ROOF PLAN
SCALE - 1:25

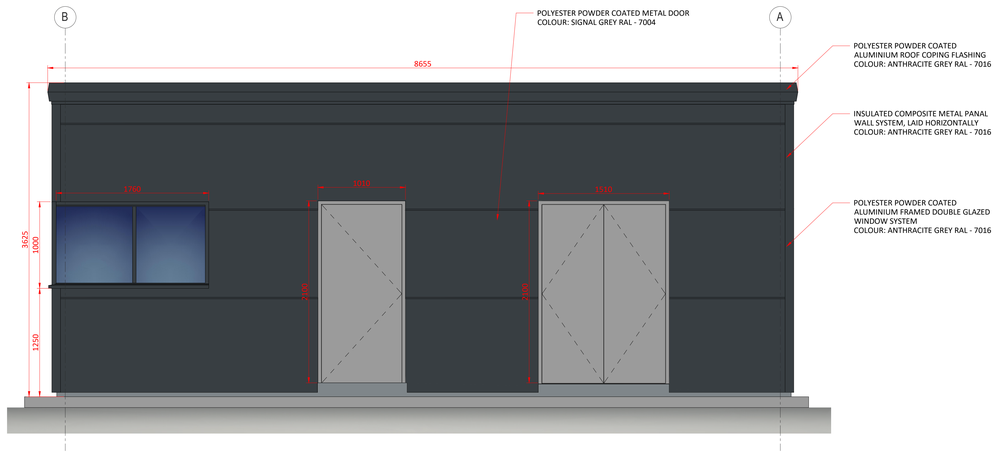


PROPOSED ELEVATION 1
SCALE - 1:25

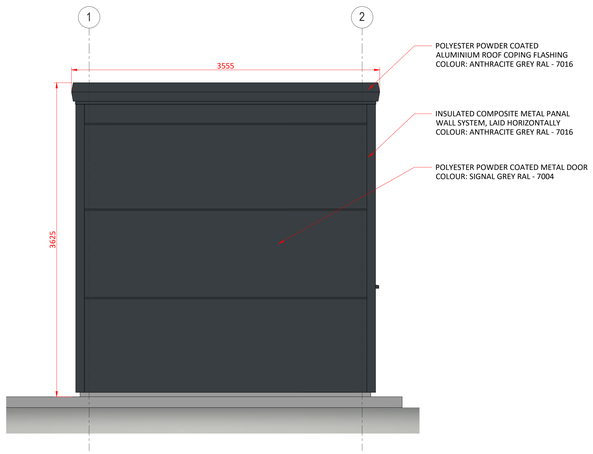


PROPOSED ELEVATION 2
SCALE - 1:25

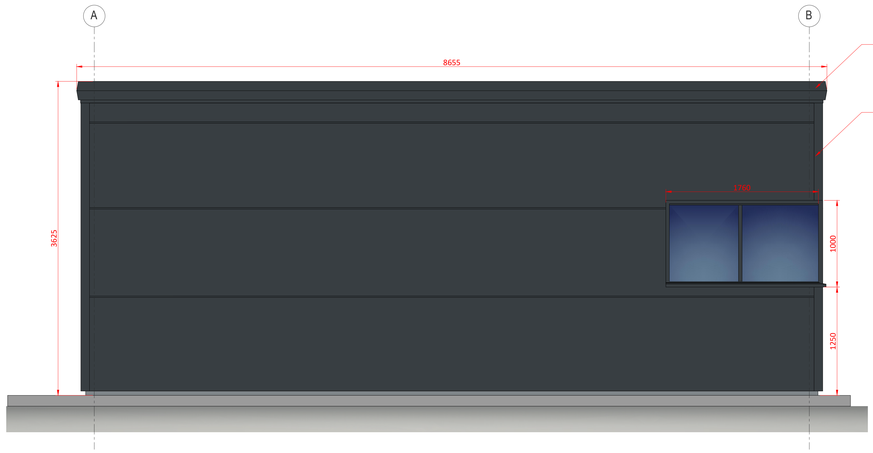

PROPOSED ELEVATION 3
SCALE - 1:25

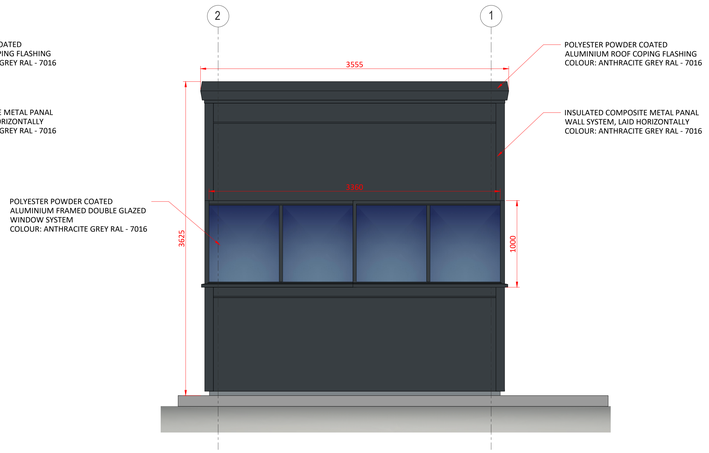

PROPOSED ELEVATION 3
SCALE - 1:25

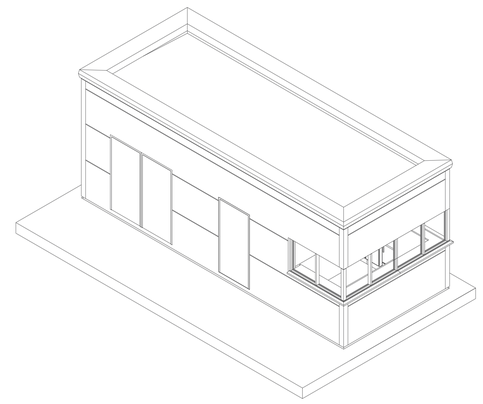

ISOMETRIC VIEW
SCALE - NTS

Scale this drawing for planning purposes only
Ashton Smith to be notified of discrepancies in figured dimensions
Contractors must check all dimensions from site
This drawing is copyright and is for use on this site only
This drawing is to be used solely for information as entitled
For other information refer to the latest revision of any cross referenced drawing

SCHEDULE OF AREAS:

NOTES:

REV	DATE	DESCRIPTION	DRAWN BY	CHECK BY
P2	05/03/2025	MDF DOOR RELOCATED TO REDUCE REQUIRED FOOTPRINT TO ACCOMMODATE EXISTING SERVICES	KN	RR
P1	19/11/2024	INITIAL ISSUE FOR PLANNING PURPOSES	KN	RR

REVISIONS

PROJECT TITLE
VAN STORAGE FACILITY
JAMES KEARNS AVENUE
ROCHDALE, OL16 4NW

DRAWING TITLE
PROPOSED GUARD HOUSE

RIBA STAGE	STATUS		DRAWN BY	CHECKED BY
N/A	PLANNING		KN	RR
SHEET	SCALE	DATE	SUITABILITY	REVISION
A0	1 : 25	19/11/2024	S4	P2

DRAWING NO.
24086 - ASA - 00 - EX.SI - D - A - P007 _ (S4 - P2)

CLIENT
LYSANDER

AshtonSmith
Beyond Design
Ashton Smith, Belvedere House, 2 Victoria Avenue, Harrogate, North Yorkshire, HG1 1EL
Tel: 01423 523882 Fax: 01423 565104
www.ashtonsmith.co.uk

JOB NO.
24086