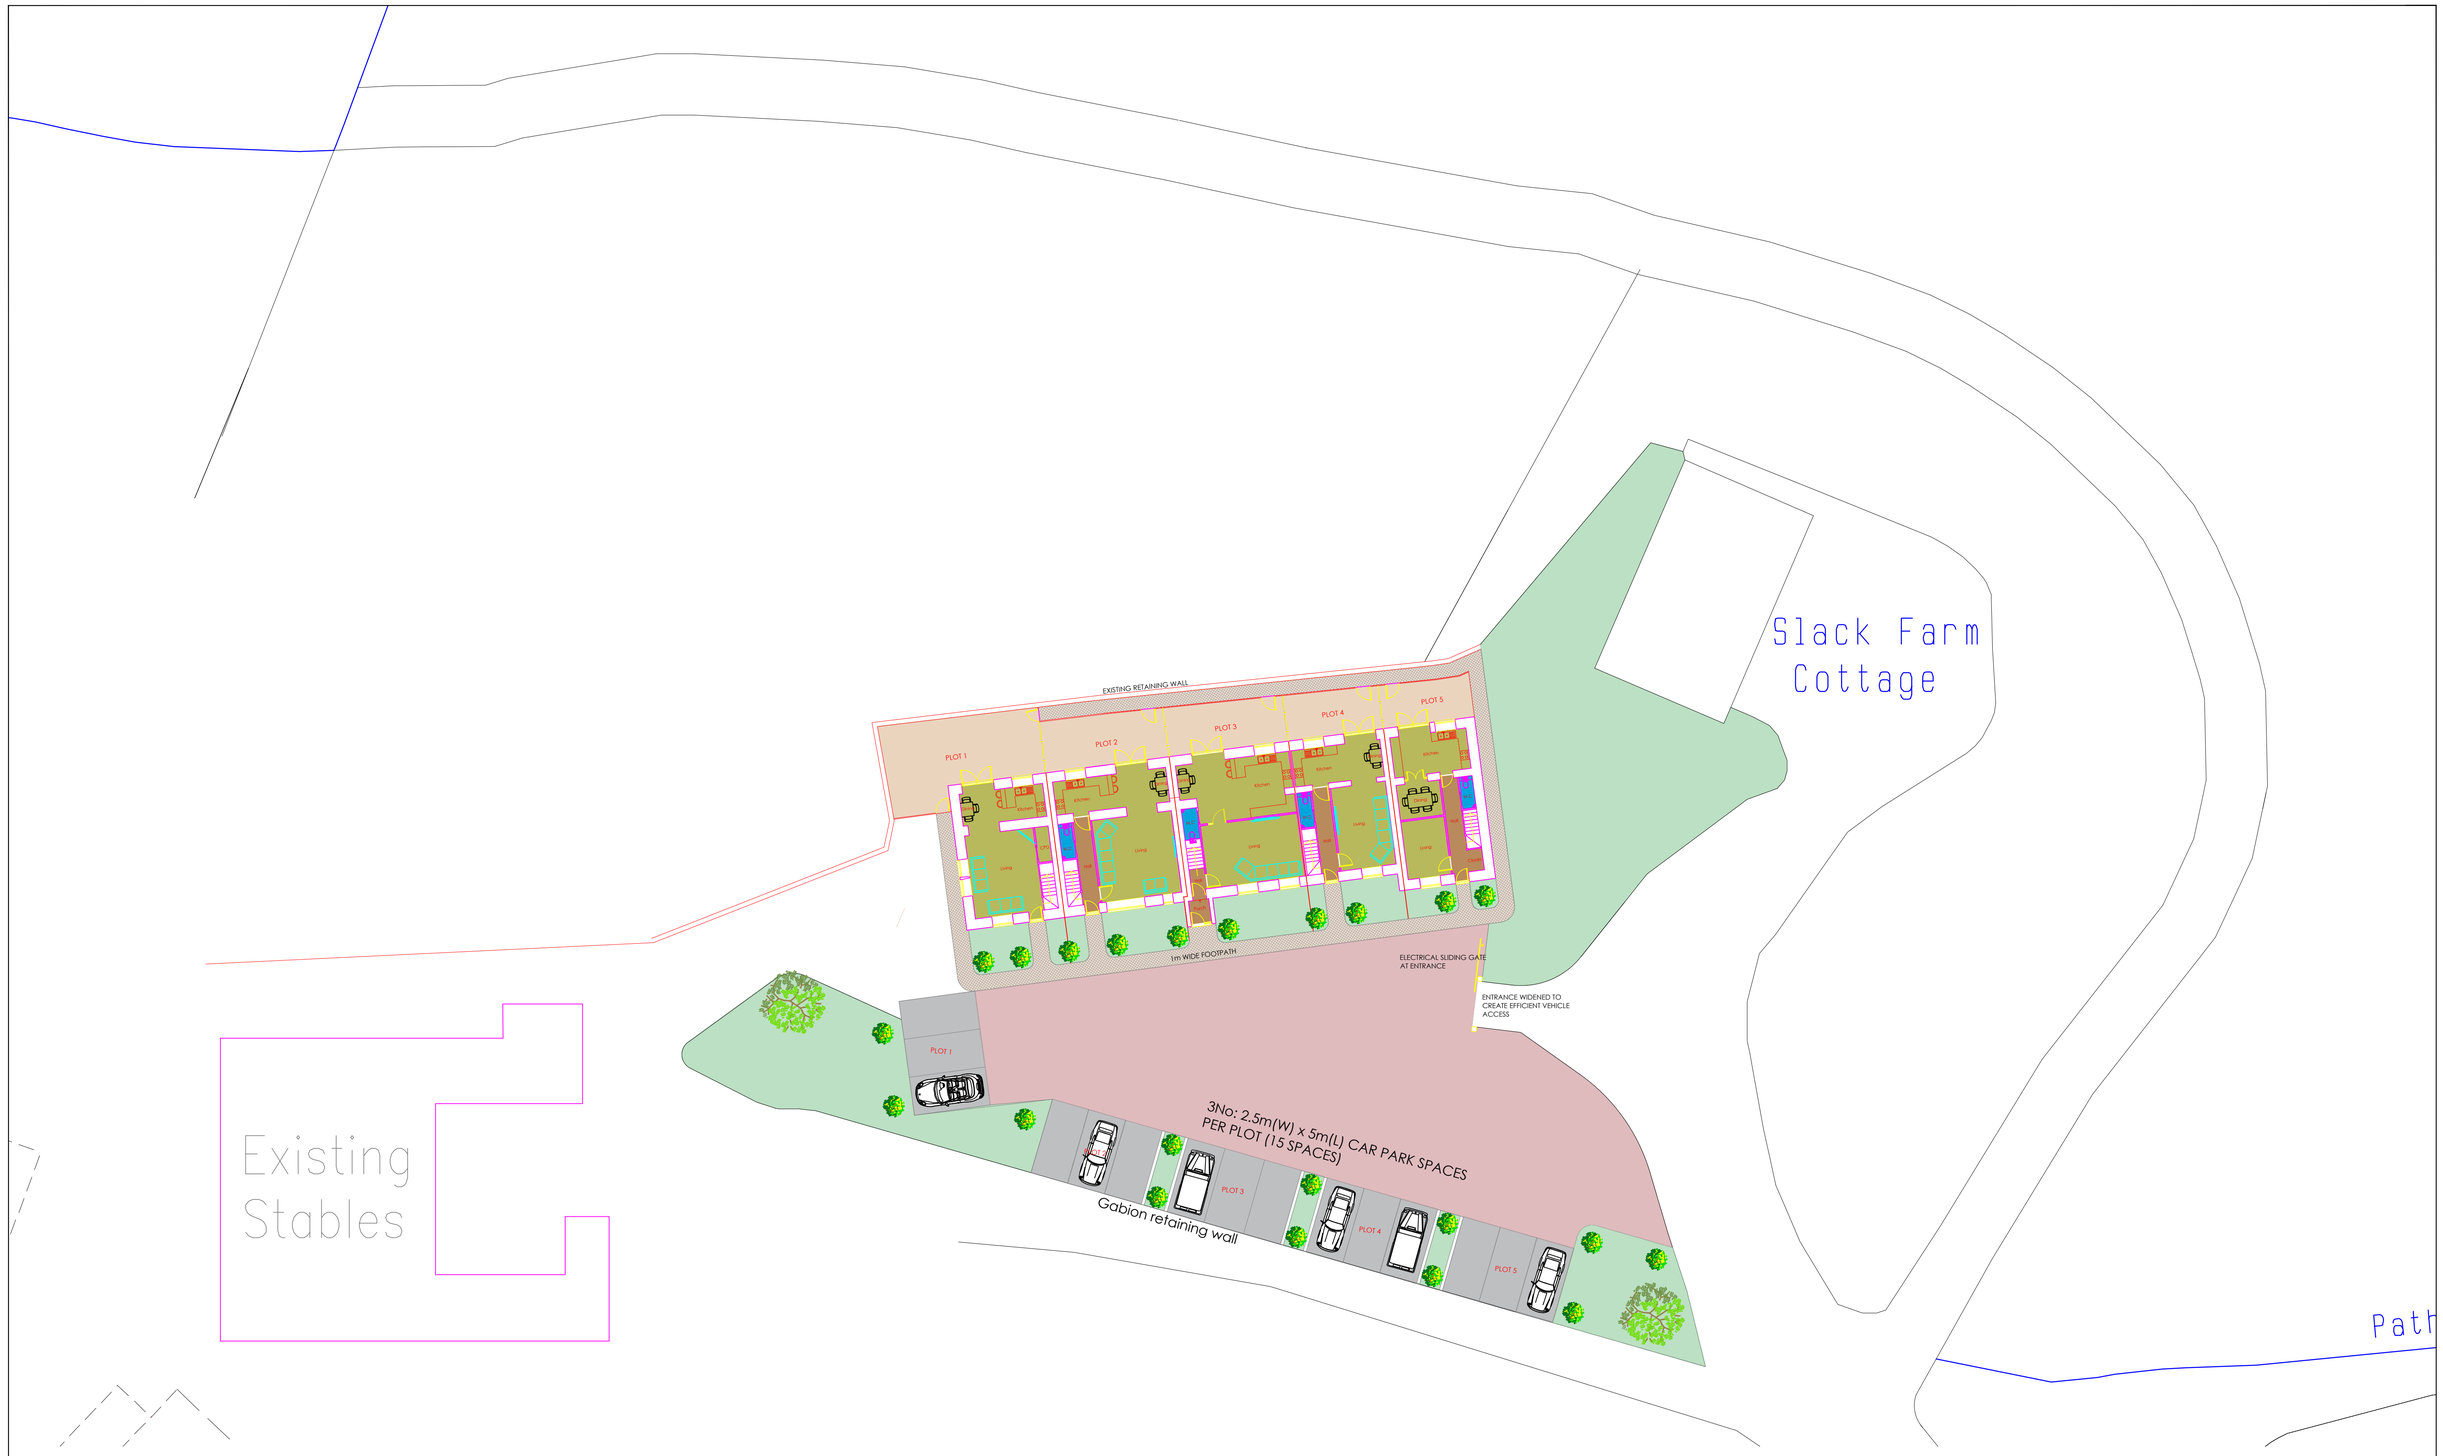


PLEASE NOTE

1. DO NOT scale from this drawing, use figured dimensions only.
2. All dimensions to be checked on site by the contractor.
3. Please report any discrepancies to JHA Ltd immediately.
4. All setting out dimensions are approximate. To be marked out on site for approval by JHA Ltd prior to construction.

NOTES:

Ref	Date	Revision	Initial
*	**/**/**	Description of Revision	***

Project / Client:

SLACK FARM

DERRICK CULLEN

Issue:

PLANNING ISSUE

Drawing Title:

PROPOSED SITE PLAN

jha PULMANN

JHA Architecture,
West Suite, Second Floor,
Unit F, South Quay,
Lakeside Boulevard,
Doncaster, DN4 5PL

T 01302 364565
E enquiries@j-h-a.co.uk
W www.j-h-a.co.uk

Scale:	Date:
1:200	NOVEMBER 2023
Drawn By:	**Checked By:**
CS	XXX
Drawing No:	**Sheet Size:**
23/32/06	A1