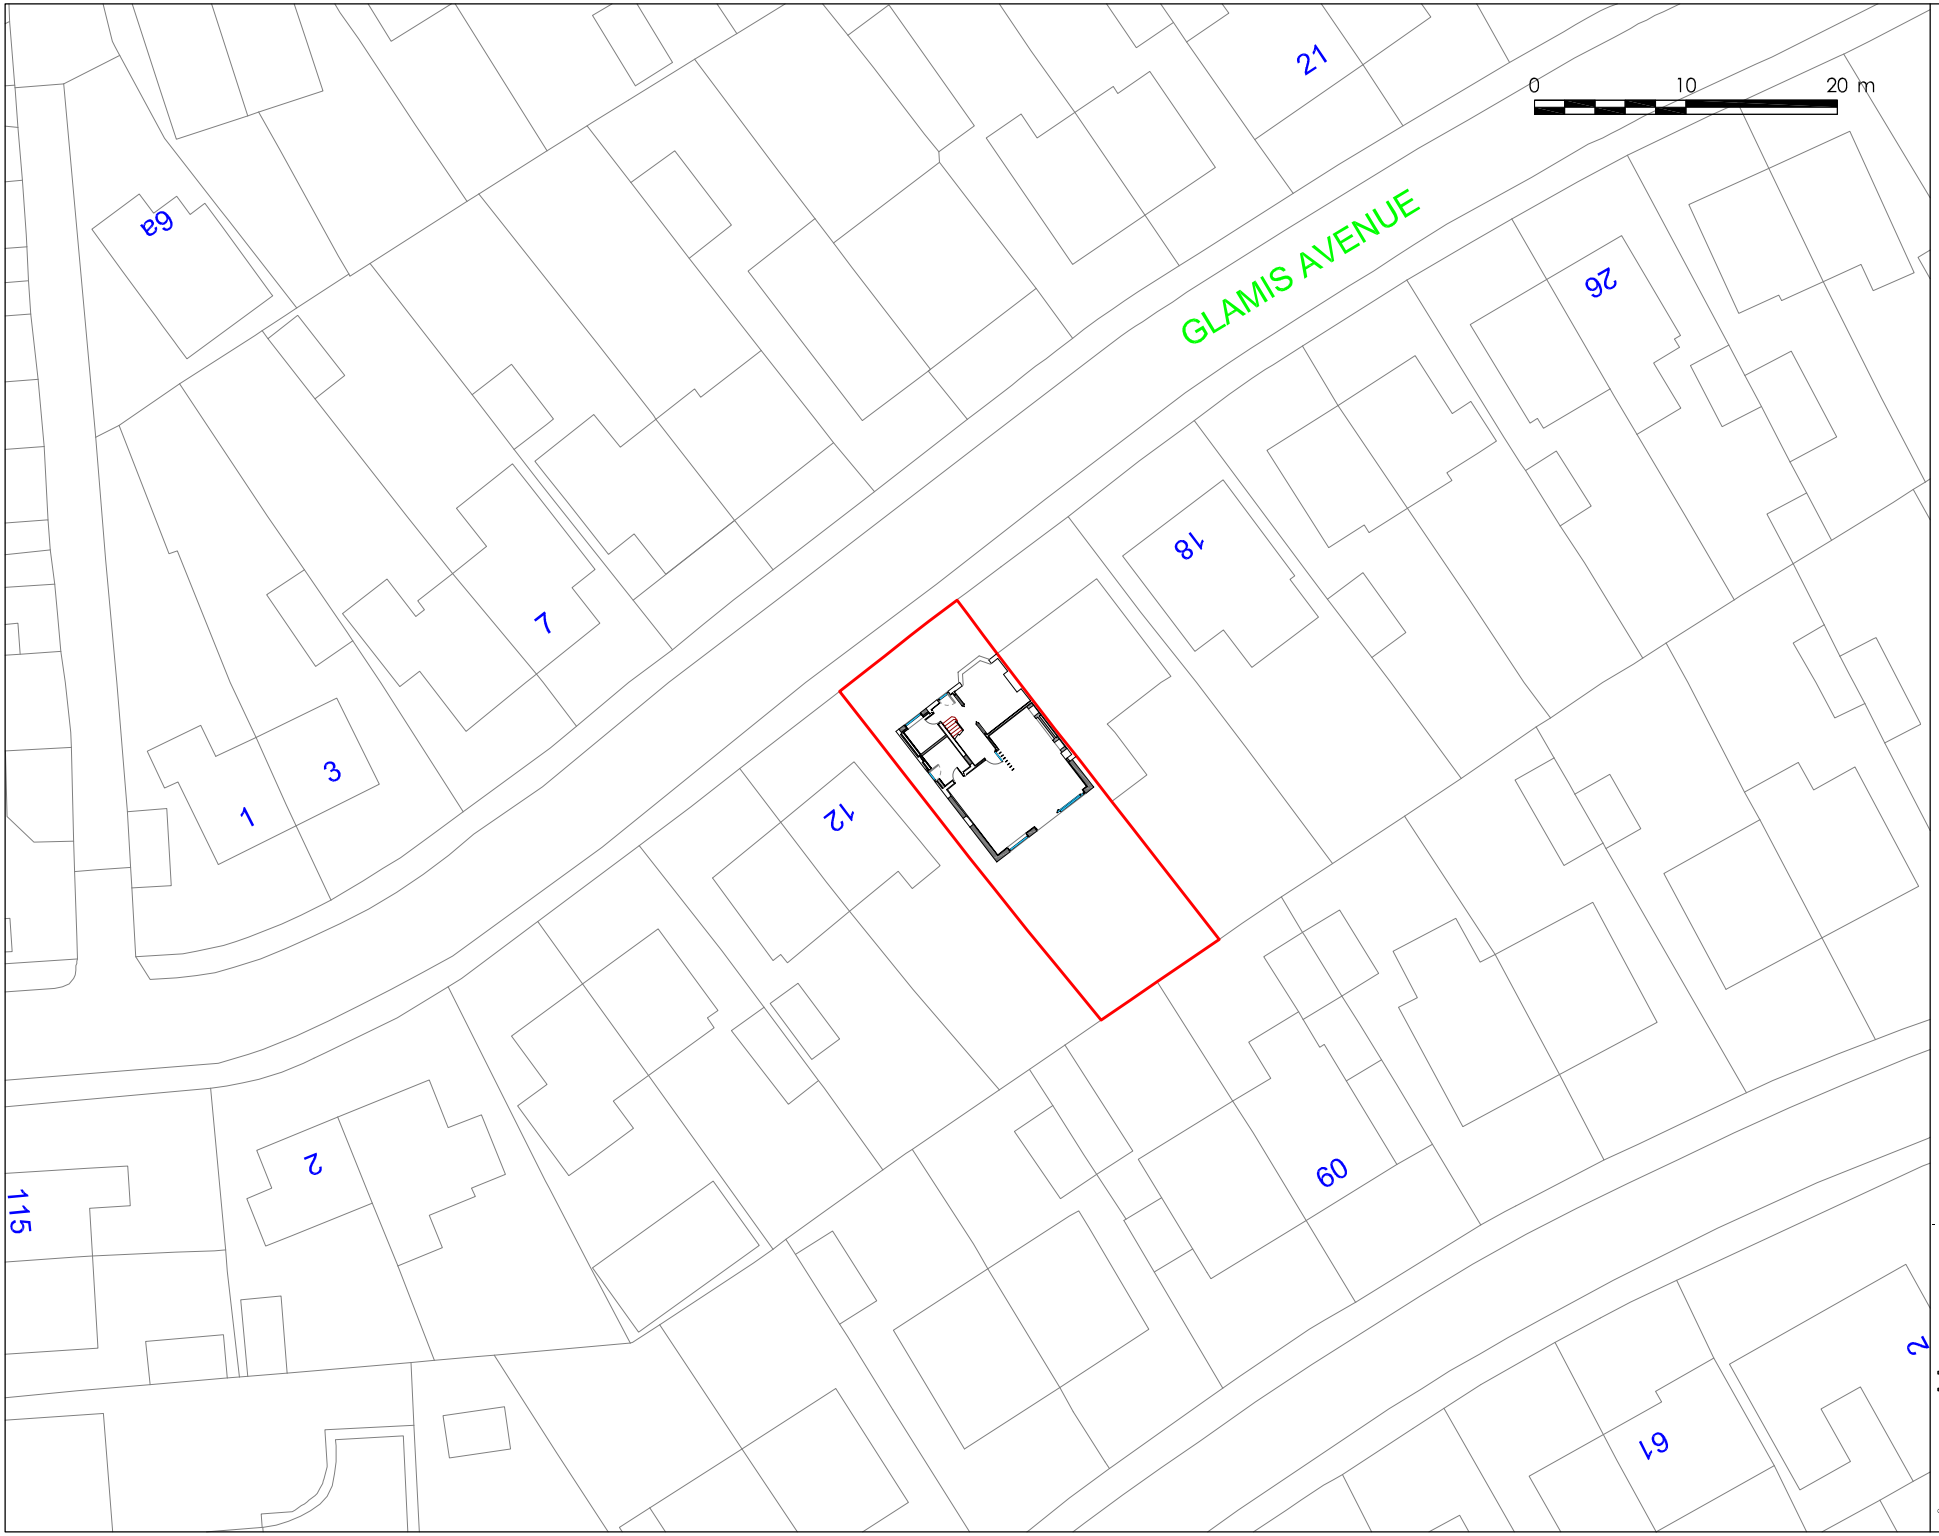


PROJECT REF
24058

DRAWING REF
220

SCALE
1:500 @ A4

DATE
SEPT '24

BLUECHIP ARCHITECTURE

CLIENT
MR L MUNRO
14 GLAMIS AVENUE
HOPWOOD
OLDHAM
OL10 2LX

PROJECT
SINGLE STOREY REAR EXTENSION
FIRST FLOOR SIDE EXTENSION
& INTERNAL REMODELLING

DRAWING TITLE
PROPOSED SITE PLAN

PLANNING

N

-	ISSUED FOR PLANNING APPROVAL	02.10.24

BLUECHIP ARCHITECTURE

07999 294 675
DESIGN@BLUECHIP-ARCHITECTURE.CO.UK
WWW.BLUECHIP-ARCHITECTURE.CO.UK
18 BOTANY ROAD ¦ WORSLEY ¦ MANCHESTER ¦ M30 8JS

COPYRIGHT PROTECTED & ISSUED UNDER LICENCE TO THE CLIENT NAMED ABOVE. ALL INFORMATION CONTAINED WITHIN IS NON-TRANSFERABLE WITHOUT APPROVAL FROM BLUECHIP ARCHITECTURE (2018) LTD.