

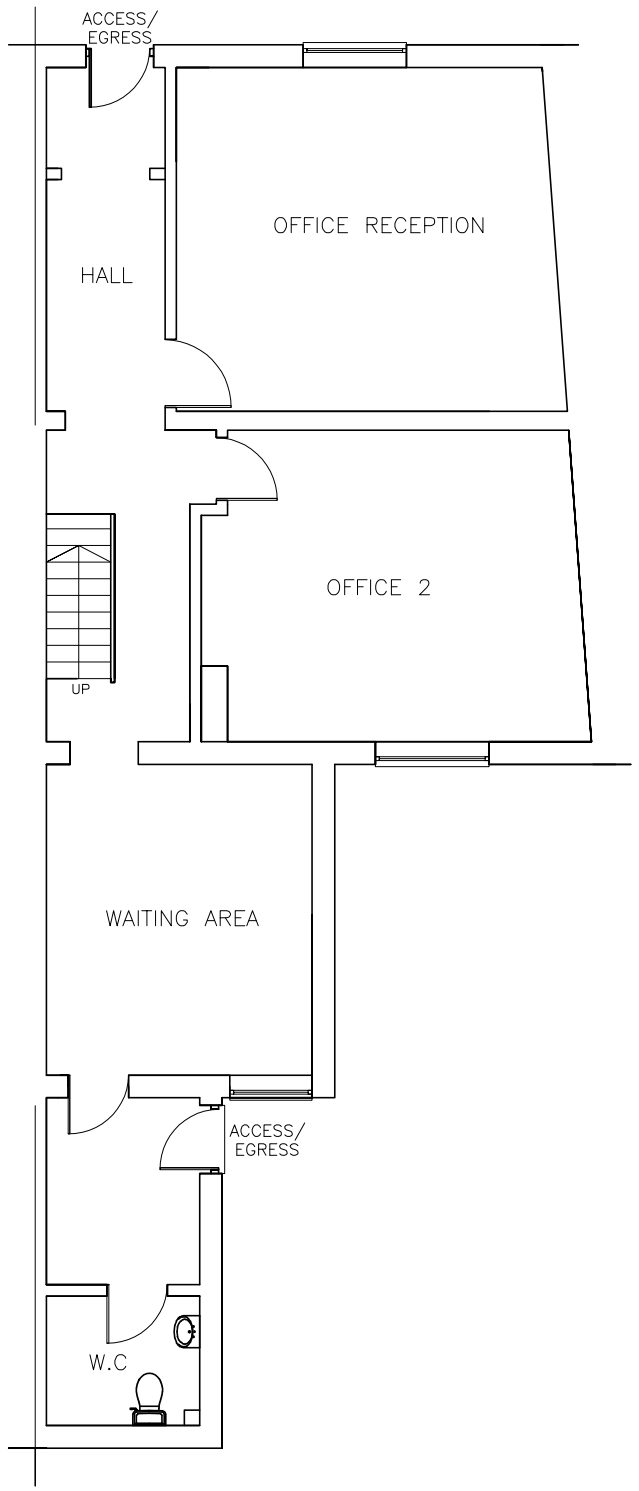



EXISTING GROUND FLOOR PLAN

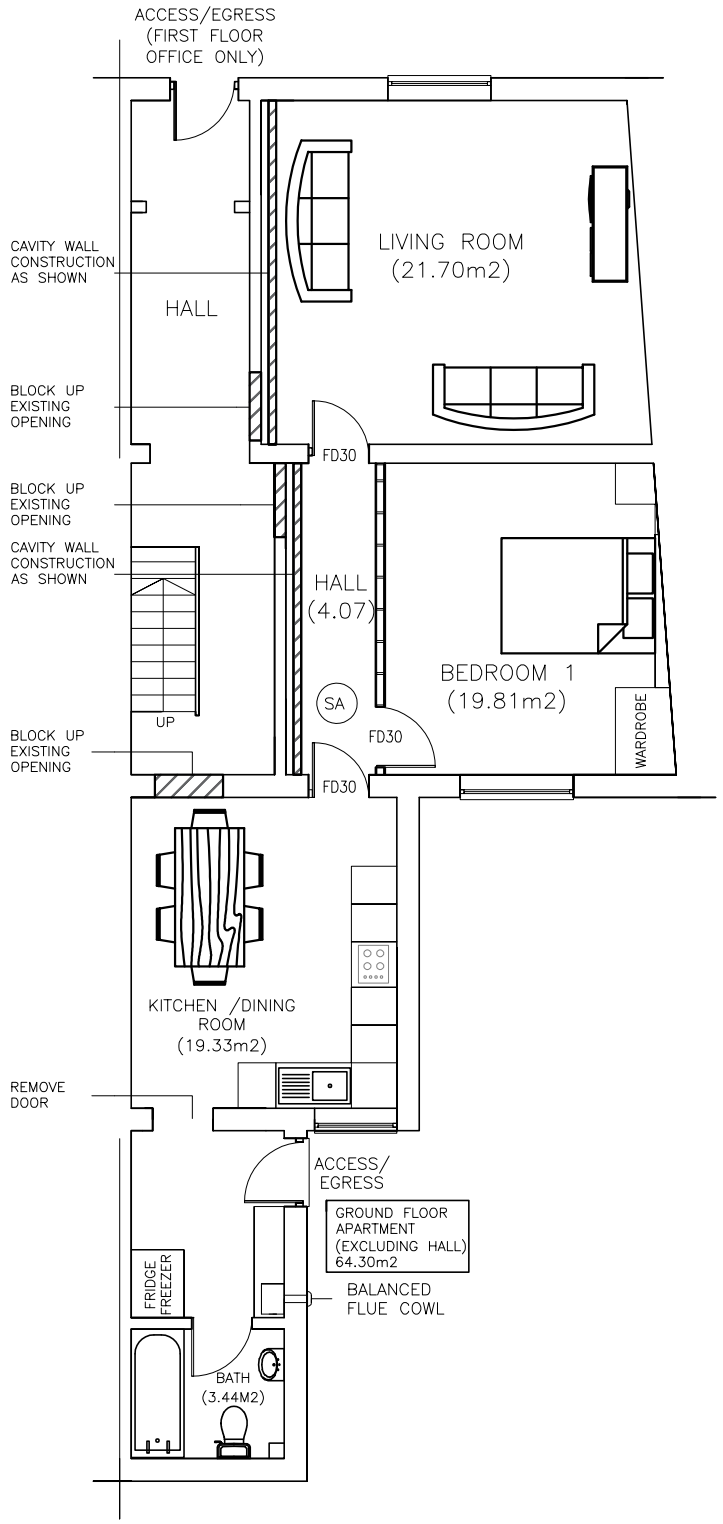

PROPOSED GROUND FLOOR
(1 BED APARTMENT – 64.30M2)

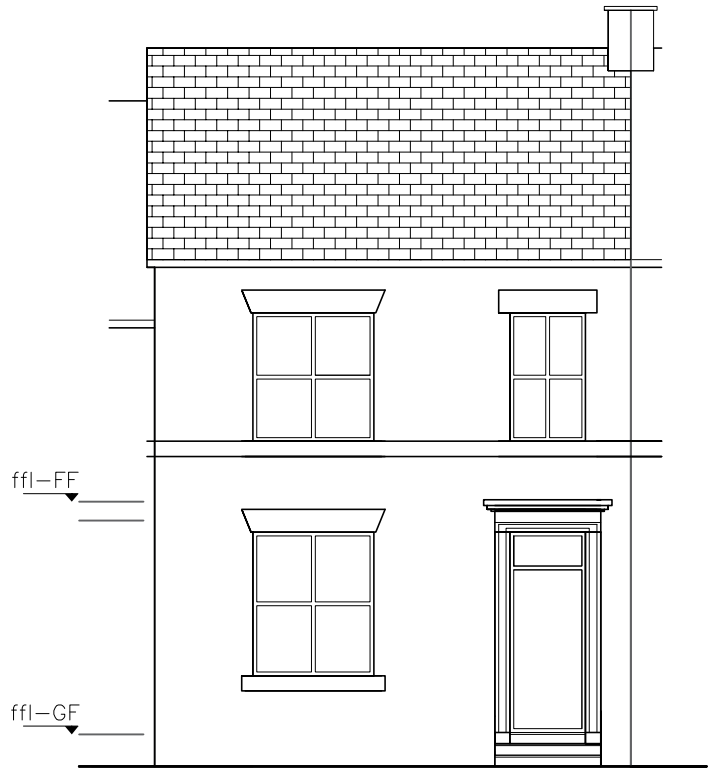

EXISTING FRONT ELEVATION
(NORTH WEST)

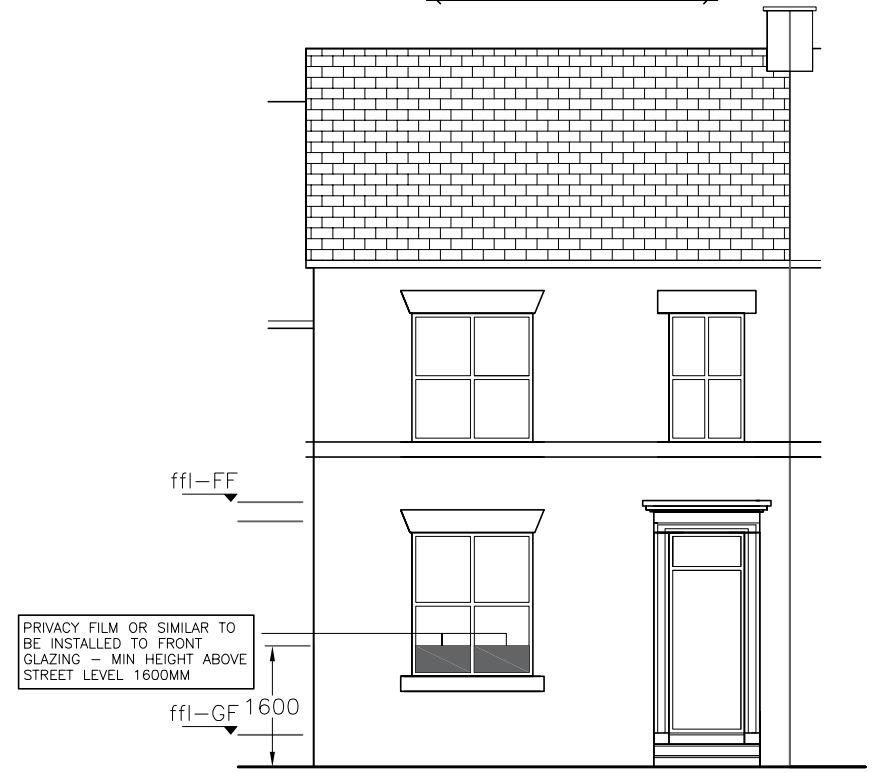

PROPOSED FRONT ELEVATION
(NORTH WEST)

NOTES

THIS DRAWING IS FOR PLANNING PERMISSION ONLY

COPYRIGHT:
ALL RIGHTS RESERVED
THIS DRAWING MUST NOT BE REPRODUCED WITHOUT WRITTEN PERMISSION FROM NORDEN QUANTITY SURVEYING AND CONSTRUCTION SERVICES LIMITED.

DO NOT SCALE OFF THIS DRAWING.

ALL DIMENSIONS ARE TO BE CHECKED ON SITE BY THE CONTRACTOR / SUB–CONTRACTOR. ANY DISCREPANCIES ARE TO BE REPORTED TO NORDEN QUANTITY SURVEYING AND CONSTRUCTION SERVICES LIMITED.

Rev.	Description	Dr'n	Chk	Date
		-	-	-

Norden Quantity Surveying and ConstructionServices LTD
732 Edenfield Road, Norden, Rochdale, OL12 7PP

Contract	119 DRAKE STREET, ROCHDALE, OL161PZ THE LAWYERS FIRM
Title	PROPOSED CHANGE OF USE OF GROUND FLOOR FROM OFFICE TO DWELLING (RESIDENTIAL)

Scales	1:100	Sheet Size	A3
Drawn	-	Checked	-
Date	19.03.2025		
Drg. No.	DWG 2 OF 2	Revision	C