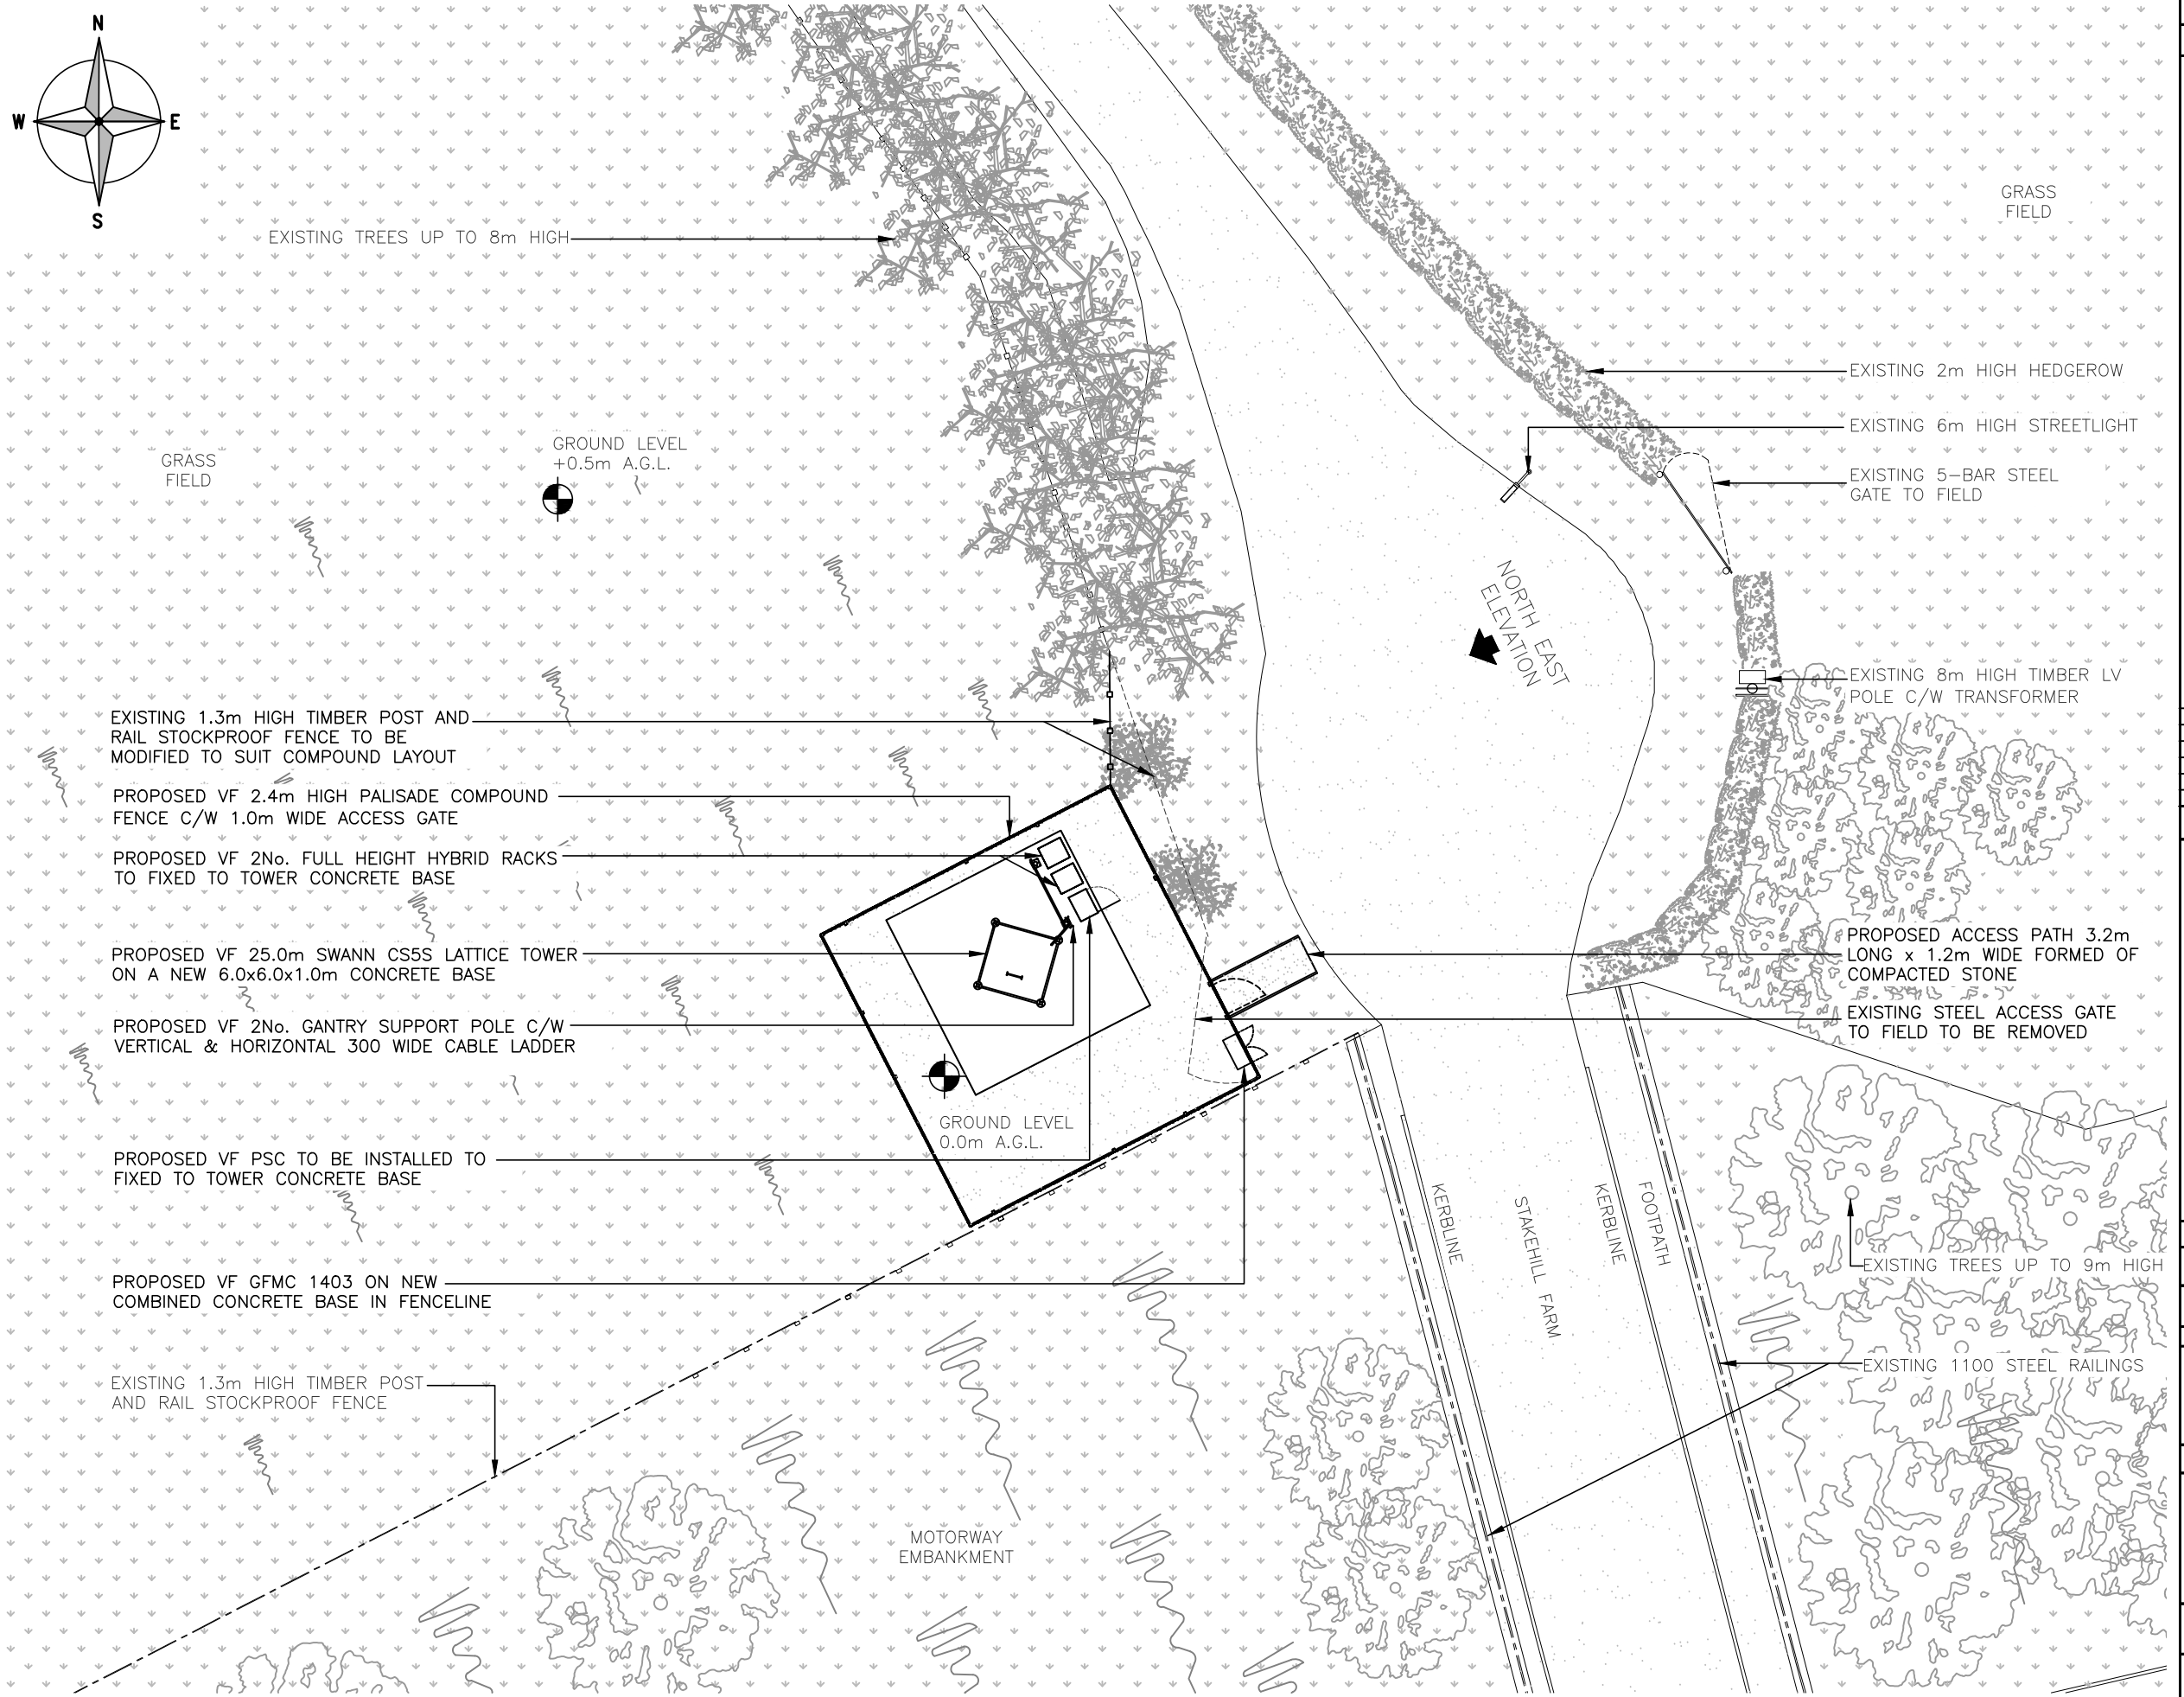

PROPOSED SITE PLAN

(1:200)

0 2 4 6 8 10m
1:200

The drawings comply with VMO2 & VF Standard ICNIRP guidelines under configuration VM7F. Designed in accordance with Cornerstone documents: SDN0007 v1.0 & SDN0009 v6.0

PROPOSED GABION WALL

ALL DIMENSIONS ARE IN mm UNLESS NOTED OTHERWISE

N.G.R E: 388851 N: 408637

NOTES:

REV	MODIFICATION	BY	CH	DATE
A	Issued for Approval	NTA	AC	11.04.24

GallifordTry
WOLVEY - HINCKLEY - LEICESTERSHIRE - LE10 3JF
Tel: +44 (0)1455 222792 Fax: +44 (0)1455 222758

cornerstone

Cell Name	Opt.
LOWER STAKEHILL FARM 2	A

Cell ID No

CORNERSTONE	VF	VMO2
30879800	27880	N/A

Site Address / Contact Details

STAKEHILL LANE
MIDDLETON
MANCHESTER
GREATER MANCHESTER
M24 2SA

Drawing Title: PROPOSED SITE PLAN

Purpose of issue: PLANNING — Dwg Rev: A

Drawing Number: 201

Surveyed By:	Original Sheet Size:	Pack Issue:
MA	A3	A

Drawn:	Date:	Checked:	Date:
NTA	11.04.24	AC	11.04.24

SDNT0005 Version 1.3