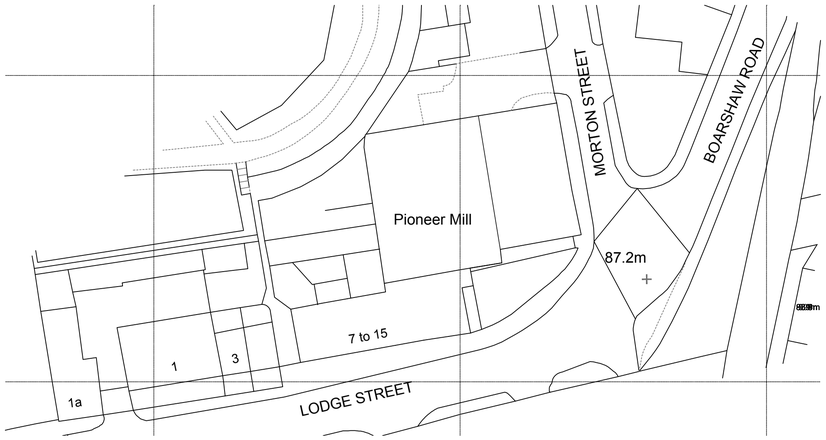
# AS EXISTING


0 2 4 6 8 10m

SCALE 1:100





## BLOCK PLAN

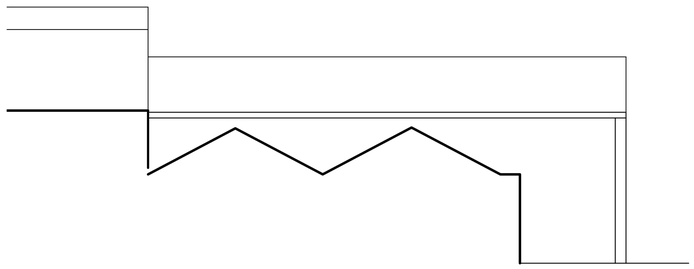SCALE-1:500




## SOUTH ELEV / SECTION FROM YARD

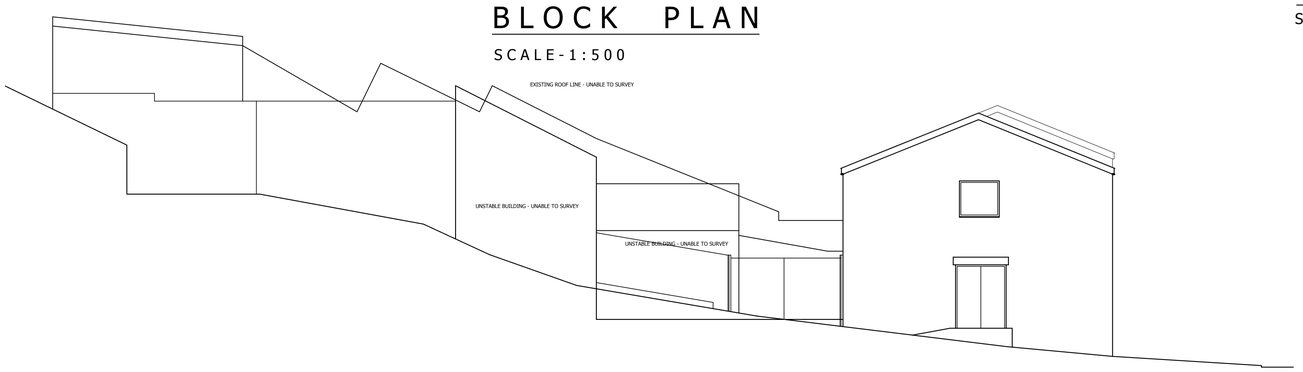SCALE-1:100





## ELEVATION FROM CANKY GINNEL

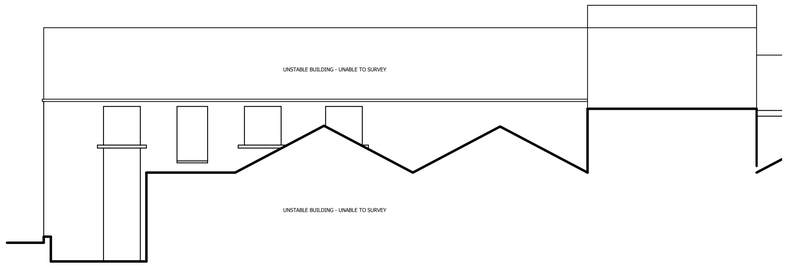SCALE-1:100





## NORTH ELEV / SECTION FROM YARD

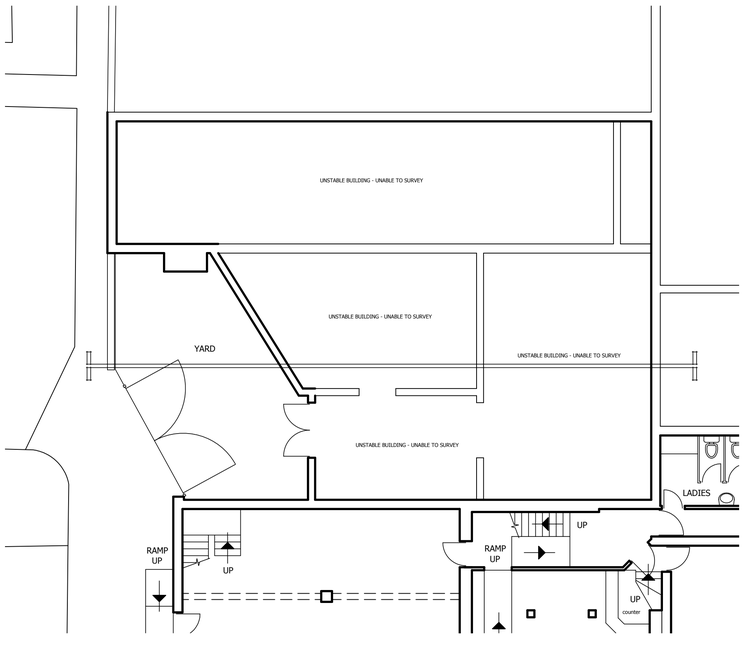SCALE-1:100





## GROUND PLAN

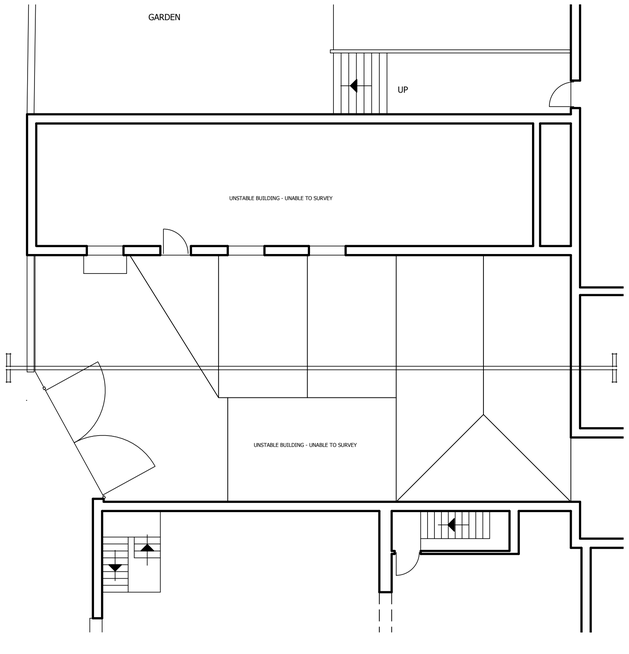SCALE-1:100




## FIRST FLOOR PLAN

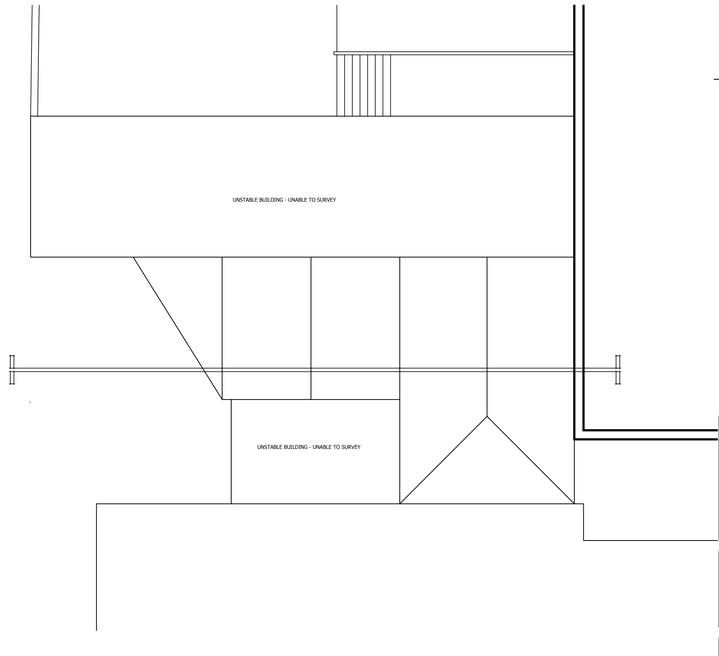SCALE-1:100




## ROOF PLAN

SCALE-1:100

Copyright of this drawing is owned by Whittaker Design

**NOTES**

All dimensions to be checked on site and any discrepancies notified prior to commencement of work.

Do not scale from this drawing - If in any doubt, ask.

**REVISIONS**

| Date | Ref. | By |
|---|---|---|

This has not been fully surveyed, information taken from archive drawings.
All sites are to comply with the Construction (Design and Management) Regulations 2015.
Any Party Wall Act agreements to be agreed prior to commencement
Agree all levels on site prior to commencement.
Check lines of any drains prior to commencement. Agree any works / connections with regional water company if required.
Any alteration from the specified items on this drawing, once on site, must be agreed by the inspecting Building Control Officer.
Drawing must be read in conjunction with specialist detail drawings, ie Structural Engineers, waterproofing, timber frame, etc

Whittaker Design
ARCHITECTURAL & INTERIOR DESIGNERS
169 St. JOHN STREET
LEES
OLDHAM OL4 3DS
T: 0161 620 1438
F: 0161 620 1439
E: INFO@WHITTAKERDESIGN.CO.UK
W: WWW.WHITTAKERDESIGN.CO.UK

**PROJECT**

Mrs C Childs

Canky Ginnel

rear of 7 to 15 Lodge Street

Middleton M24 3AE

**DRAWING TITLE**

as existing

**SCALE** as shown @ A1 **DATE** Oct 2024

**DRAWN** L Hollinworth **CHECKED**

**NUMBER** 4044.7 **REVISION**