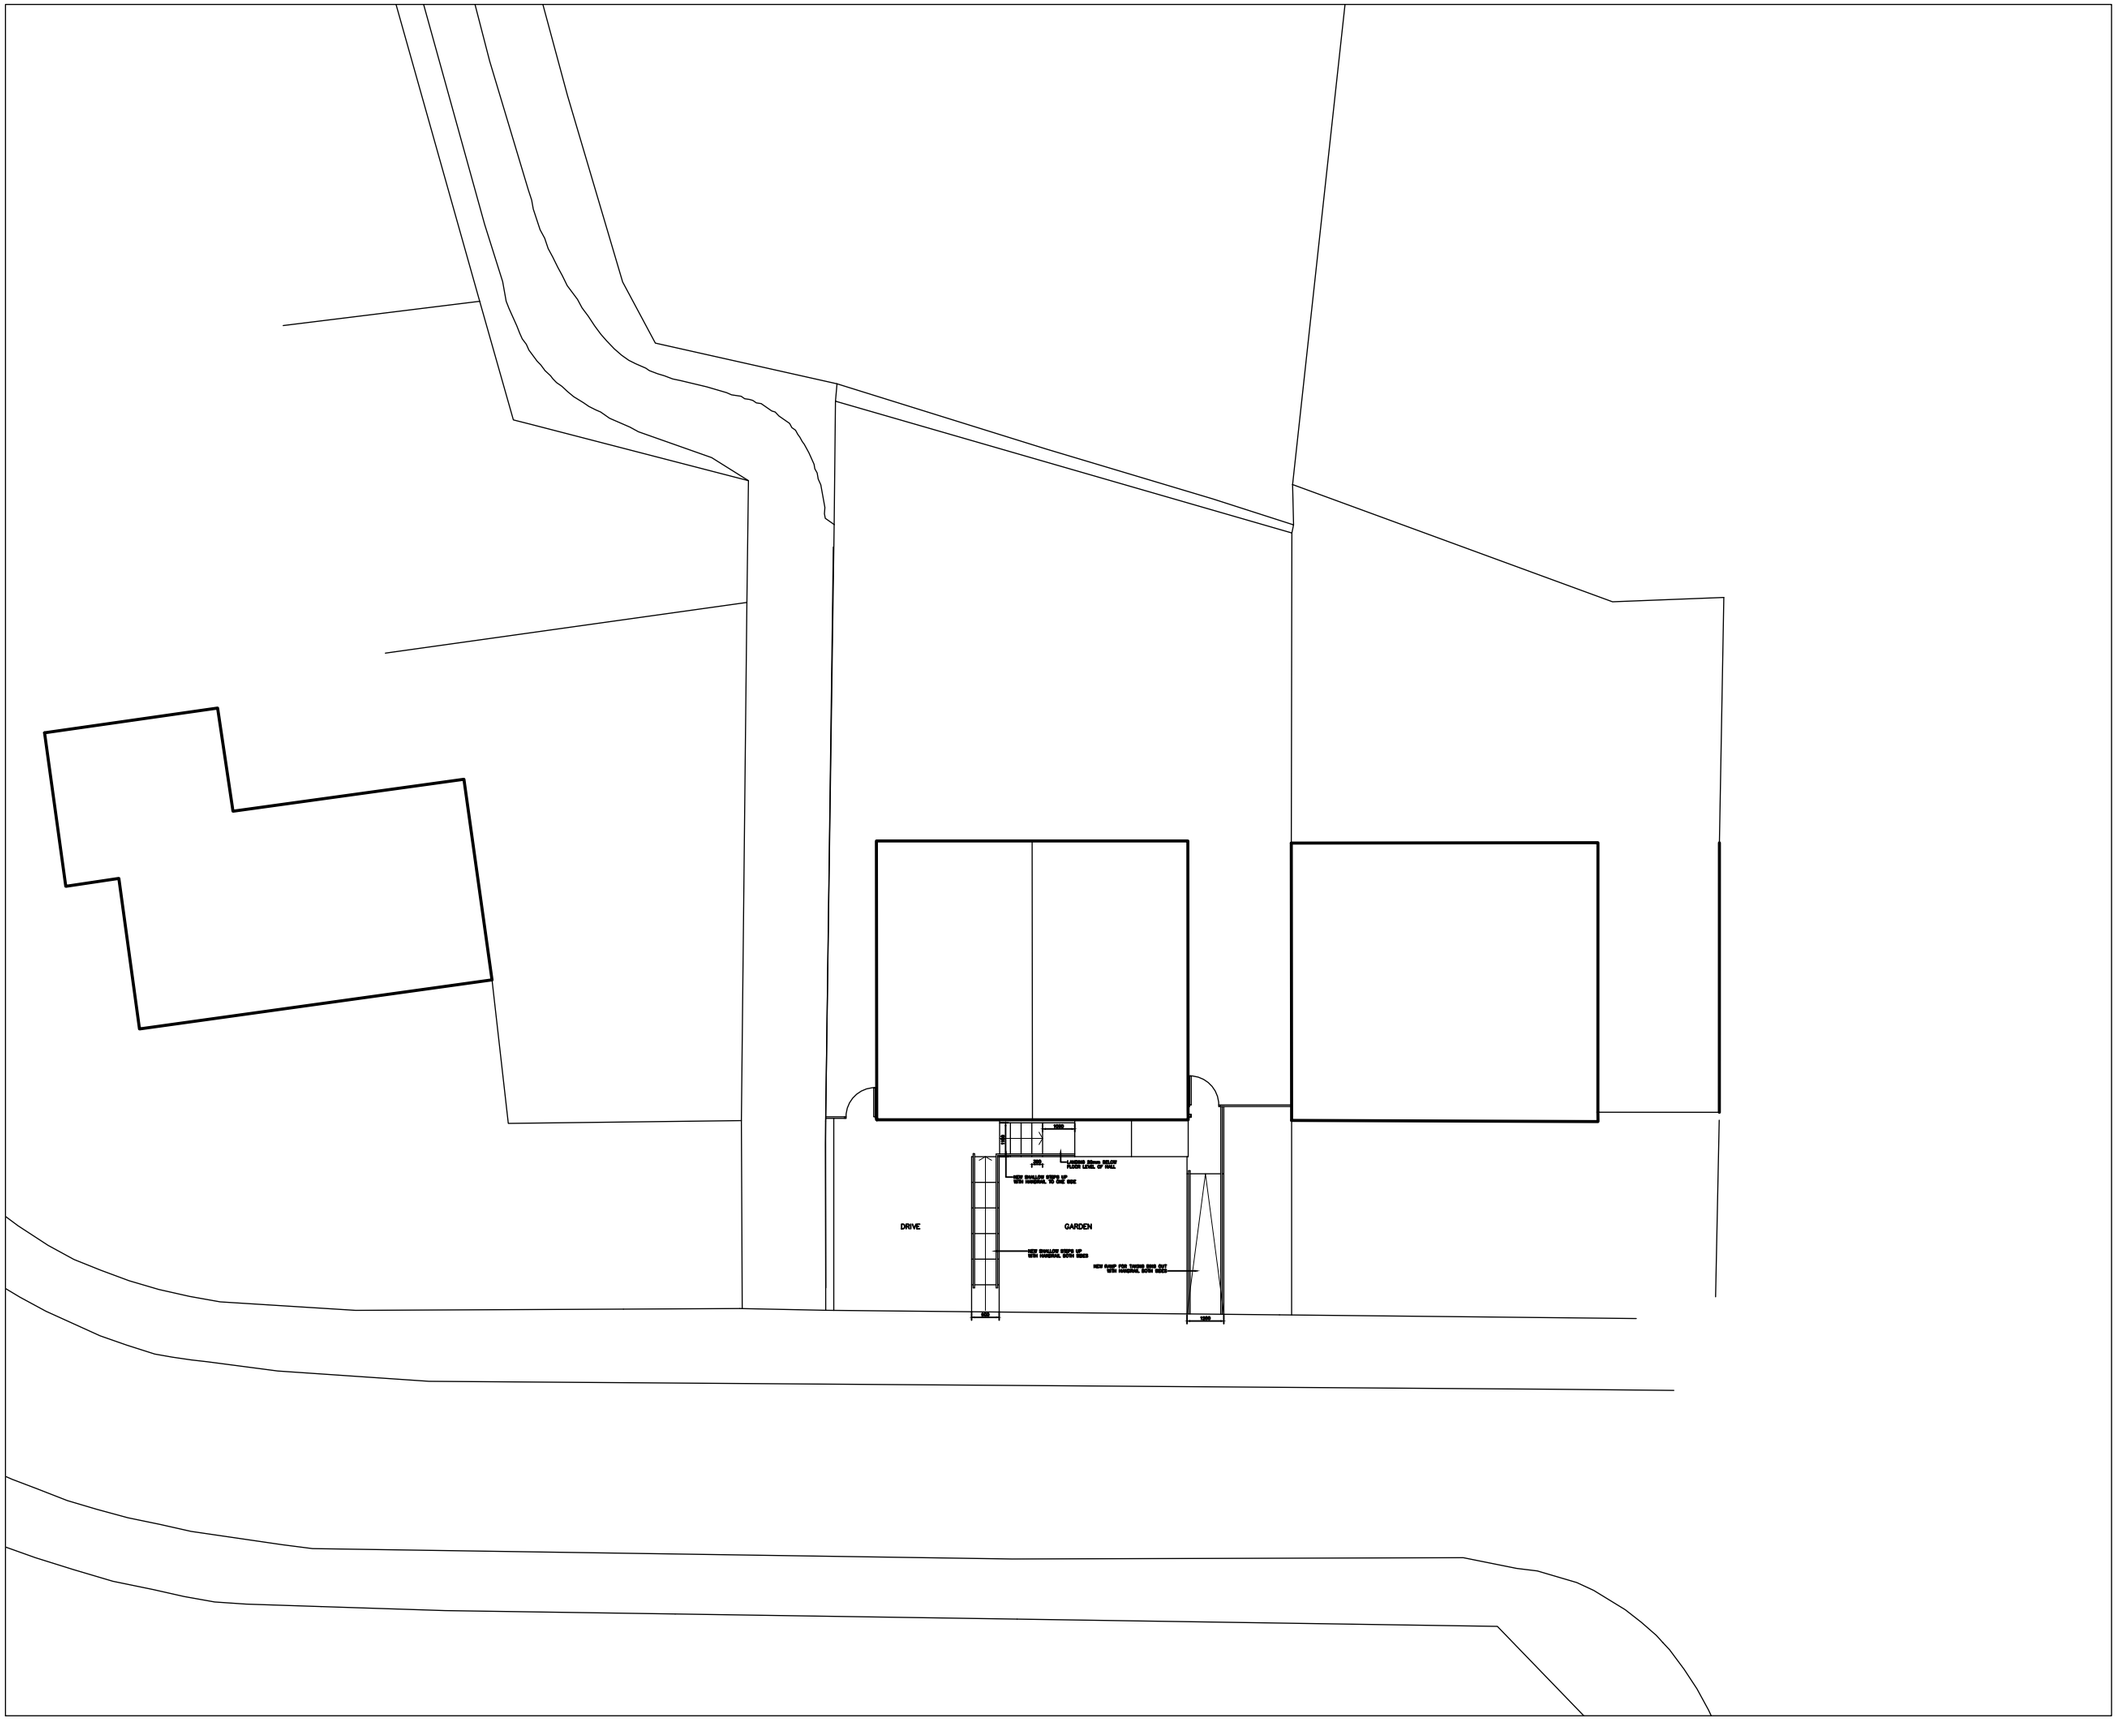


Notes

- All dimensions to be checked on site
- No dimensions to be scaled from this drawing unless otherwise stated

Revision	Date	
A	29.04.25	EXTENTS OF PLAN AMENDED

FAST
ARCHITECTURE

Client
MRS LYNDA HILL

Project
29 LYNNWOOD DRIVE,
ROCHDALE

Drawing Title
SITE PLAN
AS PROPOSED

Scale	Date
1:200 @A3	03.25

Job No.	Drawing No.	Rev.
2025-01	15	A