
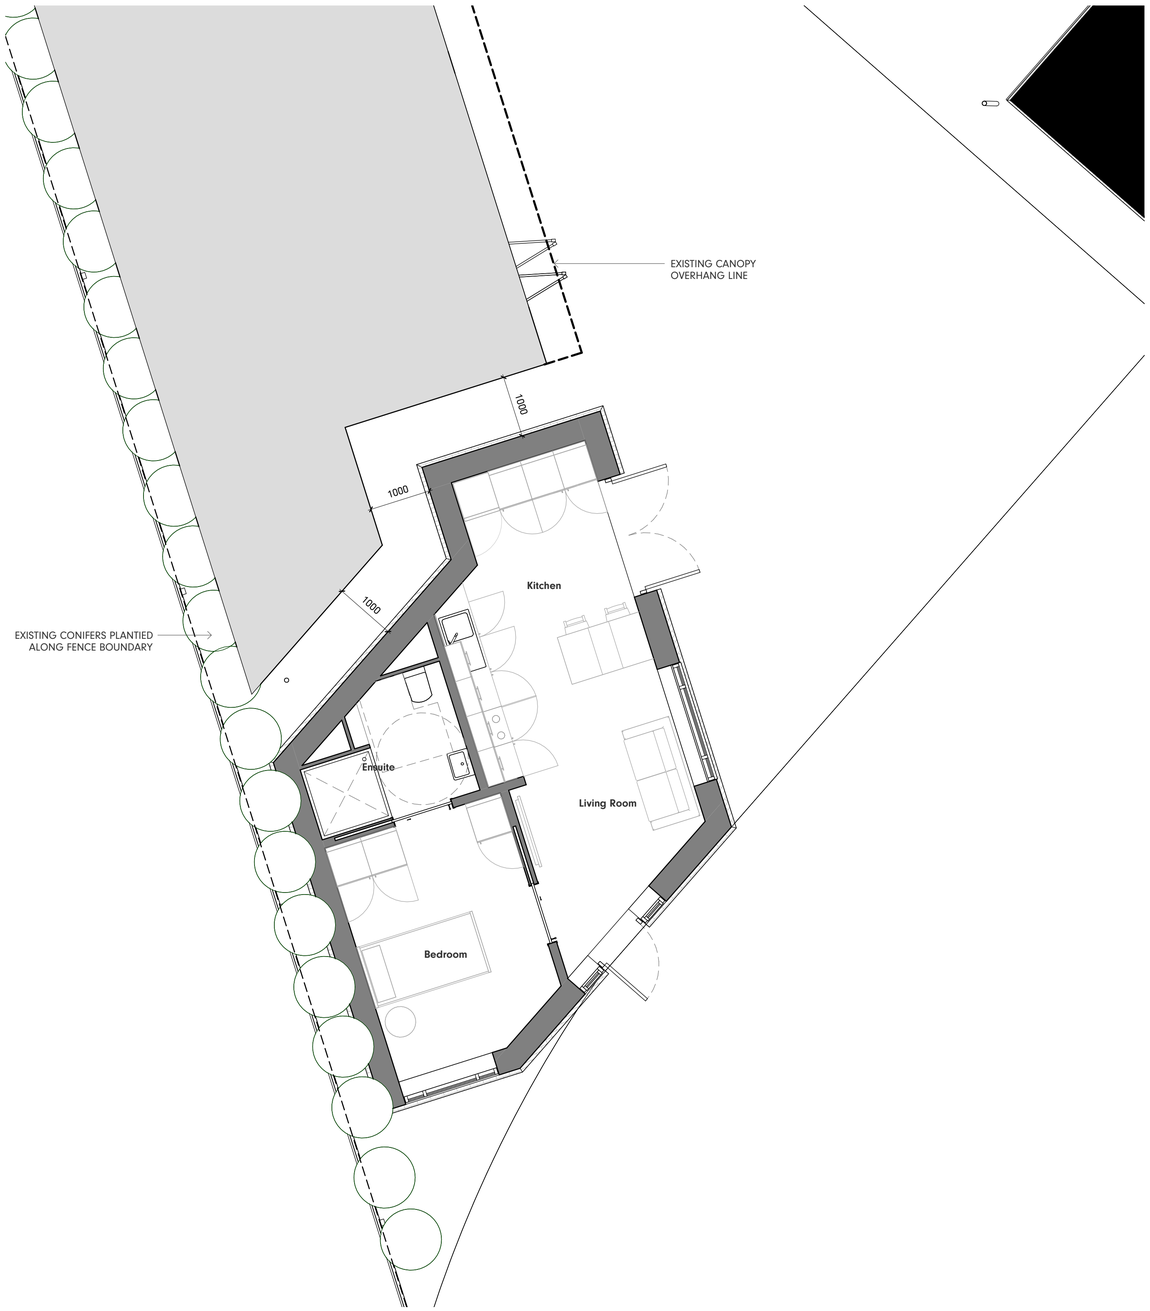


Proposed Ground Floor Plan

1 : 50

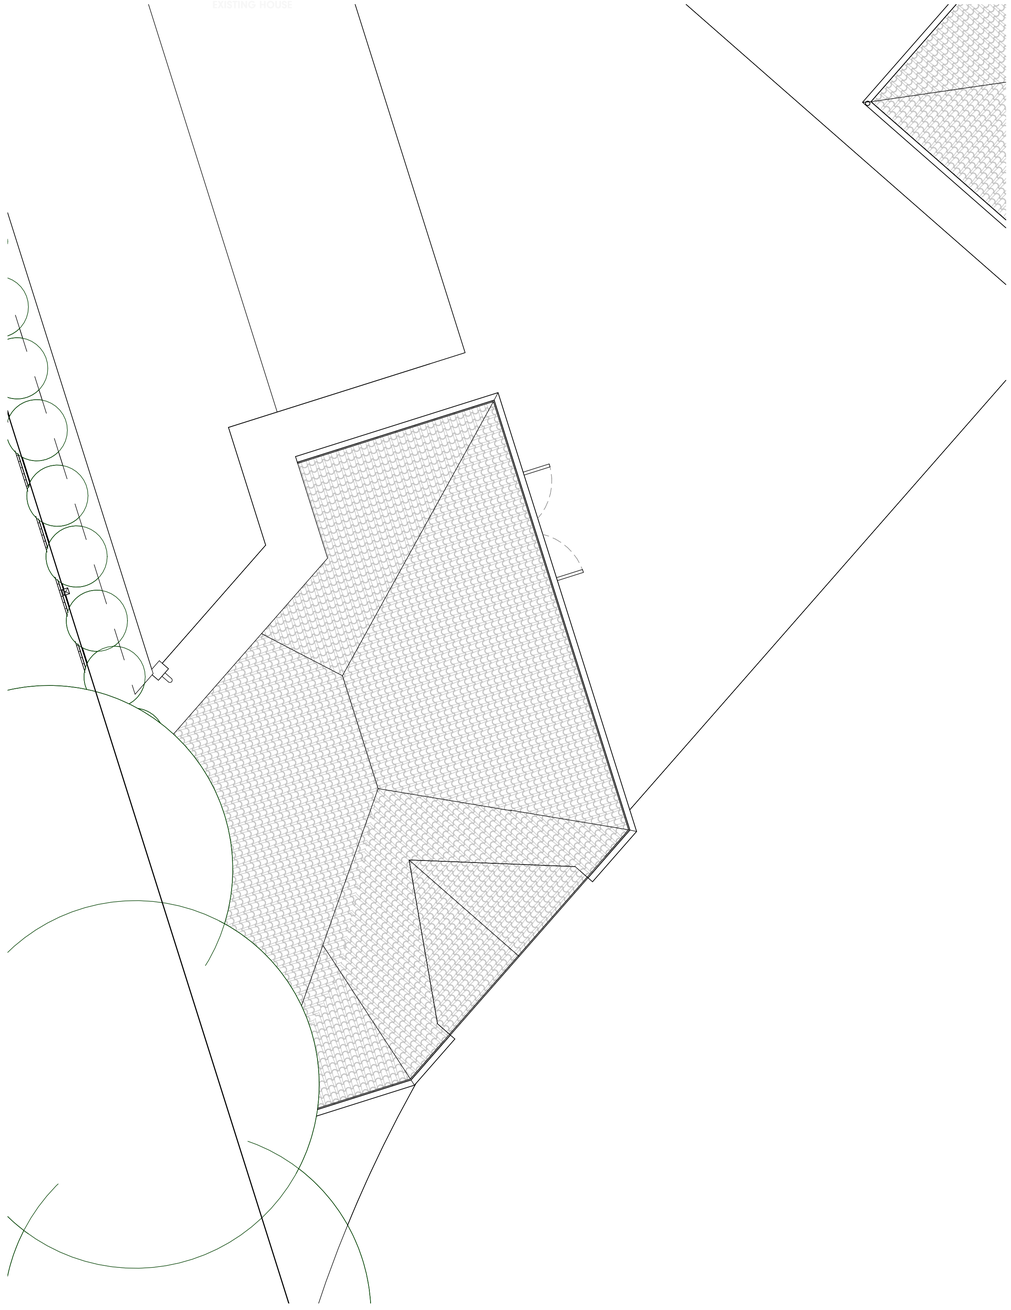

Proposed Roof Plan

1 : 50

0 1 2 3

SCALE 1 : 50

N

Status:

PLANNING

Ref	Hazard Identification		Date
P1	ANNEX PLANNING_REV D	AU	09.04.2025
Ref	Revision	By	Date

This drawing is © Architecture Unknown Limited and is not to be copied, reproduced or re-distributed either in whole or in part without the prior written permission of the originator.

The originator shall have no responsibility for any liability, loss, cost, damage or expense arising from or relating to any use of this document other than for its intended purpose on this project.

This drawing shall be read in conjunction with all other relevant drawings, specifications and associated documentation. Any discrepencies, errors or omissions are to be reported to the originator before proceeding with work.

All dimensions are to be checked on site by the contractor prior to proceeding with any work.

AU?

The Royal Mills, M4 5BA,
Manchester
architectureunknown.co.uk
info@architectureunknown.co.uk
0789 401 2780

Sheet:
PROPOSED FLOOR AND ROOF PLANS

Client:
MARCEL DUFFY

Project:
1 RAMSDEN HOUSE, M24 1ZB

Drawn by:	Date:	Size:
PS	NOV 2023	A1
Checked by:	Date:	
DK	FEB 2025	
Scale:	Drawing no.	Rev:
1 : 50	22.128.301	P1