
SCALE WITH CAUTION AS DISTORTION CAN OCCUR 0 1 2 3 4 5 6 7 8 9 10cm

SCALE WITH CAUTION AS DISTORTION CAN OCCUR

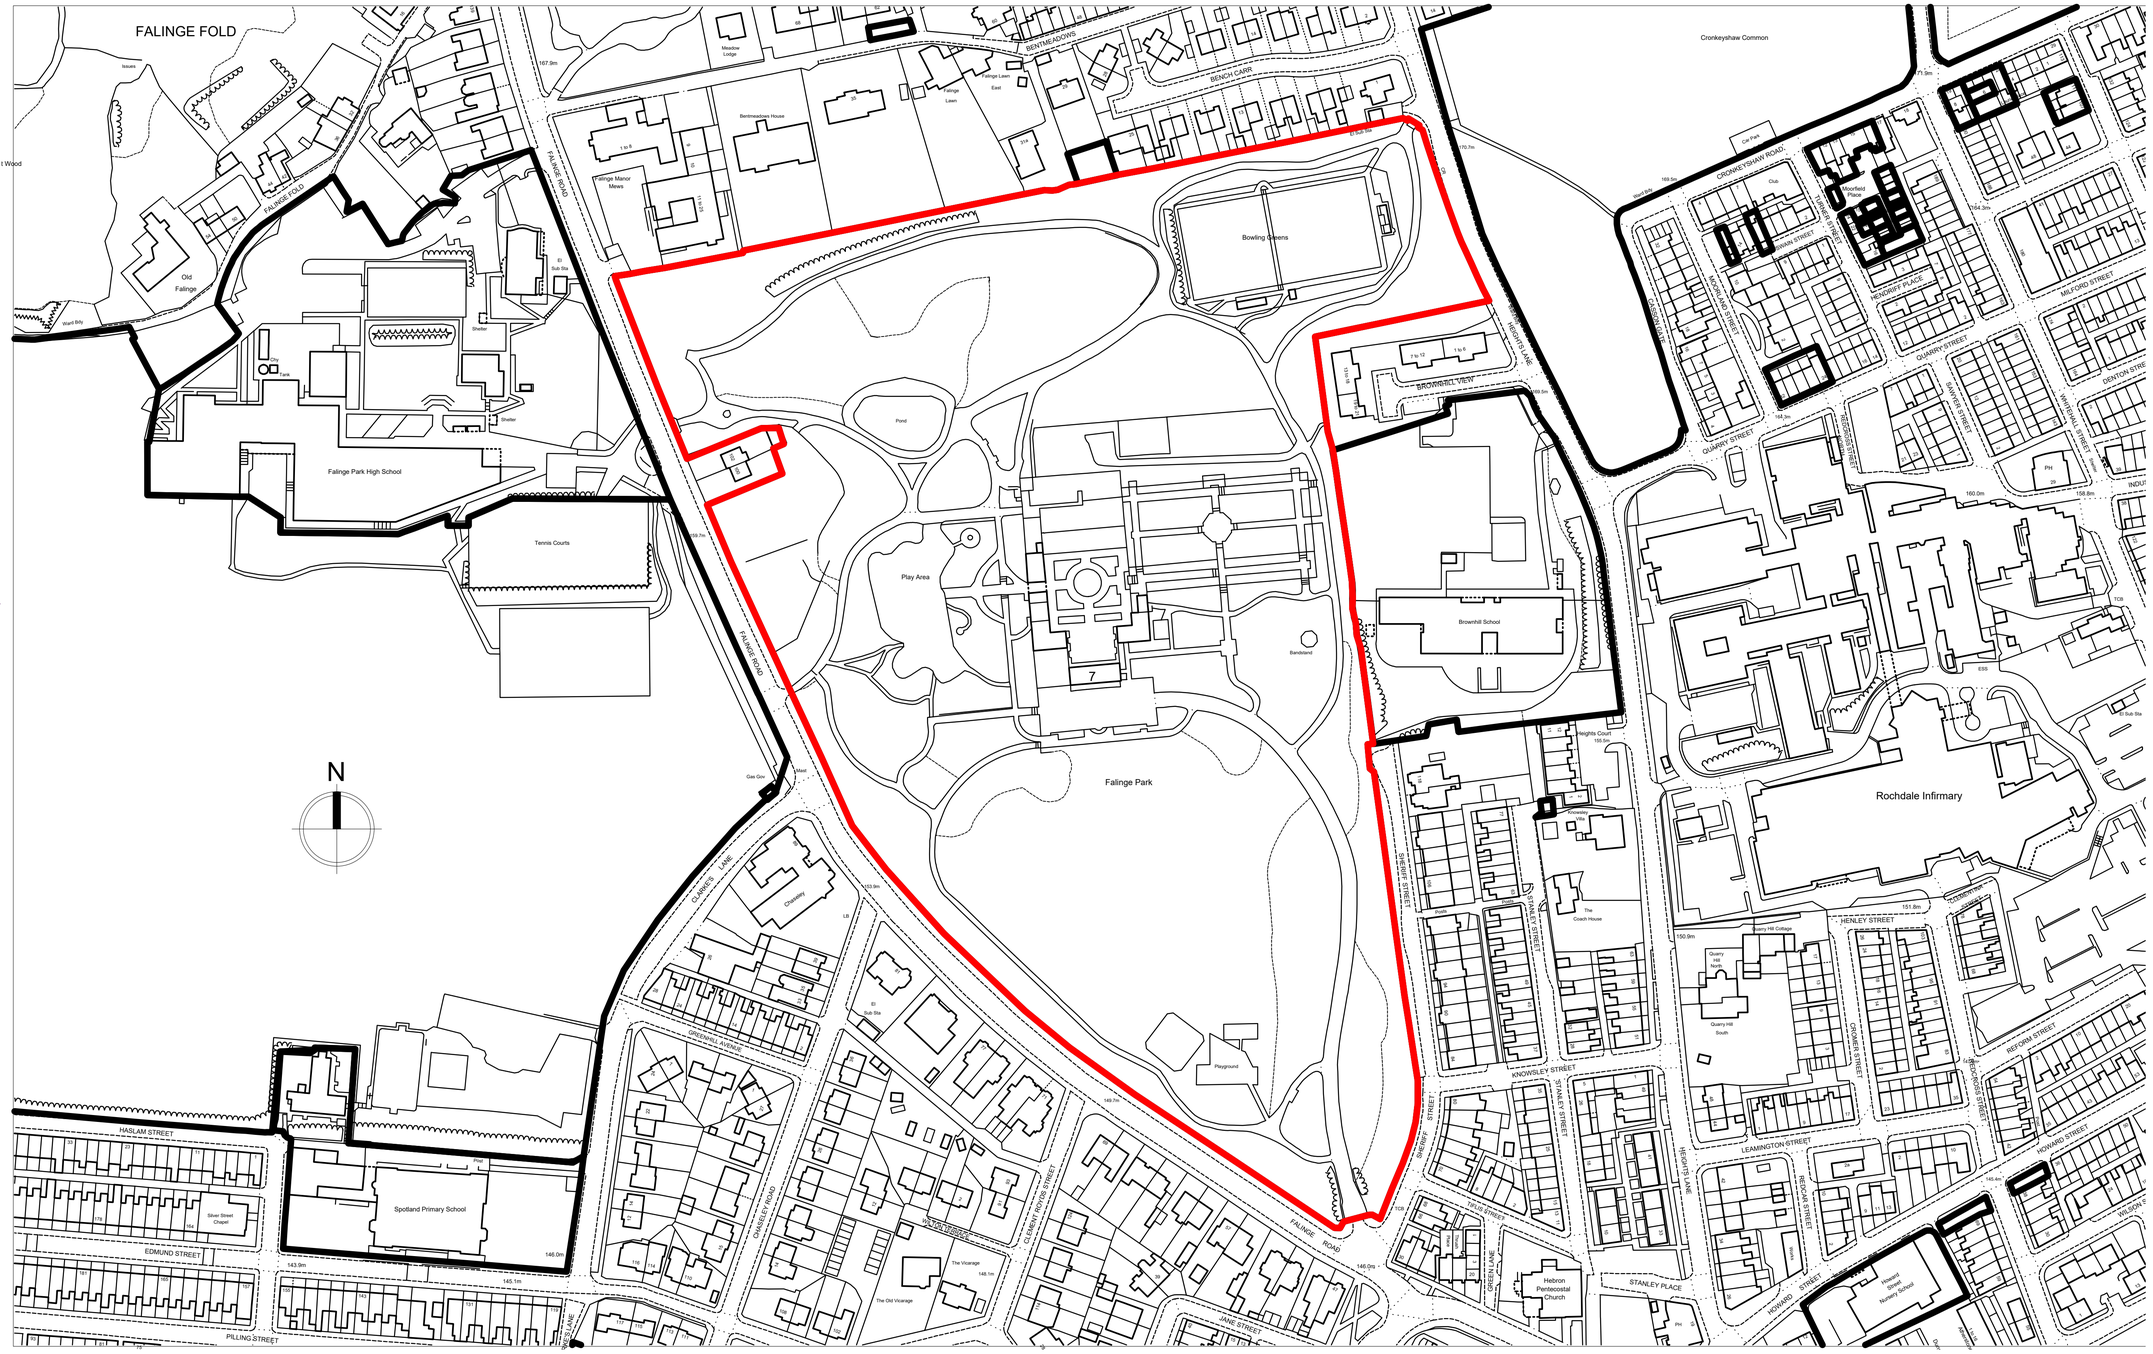

NOTES

1. All dimensions are in millimetres unless noted otherwise.
2. All dimensions must be taken on site and not measured off drawing.
3. All levels refer to metres Above Ordnance Datum (AOD).
4. NOT TO SCALE
5. LAND SLIP AREA CIRCLED
6. All dimensions are in millimetres

Rev	Details of revision	By	Chkd	Date
*	*	*	*	**/**/1*

ROCHDALE BOROUGH COUNCIL

NEIGHBOURHOODS
Director: M. Widdup

HIGHWAYS & PROPERTY
Assistant Director: D. Bowler

Project:
287
Falinge Park and Depot
Falinge Road, Rochdale

Title:
Site Plan
*
*

Drawn:	Checked and Approved:	Safety Audit Check:
FC	*	*

Scale: 1:1250 at A1

Date: 12/11/19

Dwg No.: A1/287/001.

A1