




Front (South) Elevation
Scale: 1:100

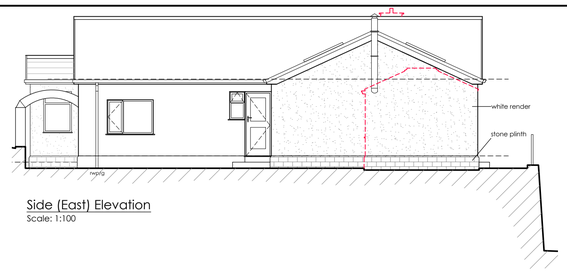


Side (East) Elevation
Scale: 1:100

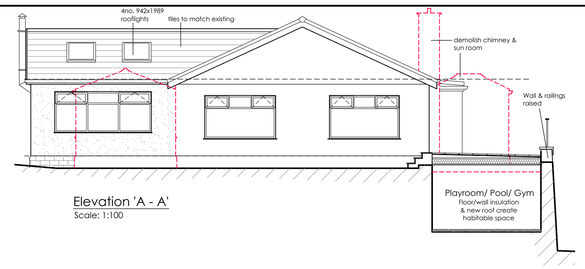


Elevation 'A - A'
Scale: 1:100

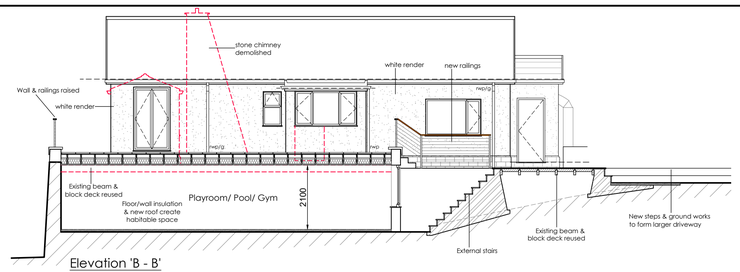


Elevation 'B - B'
Scale: 1:100

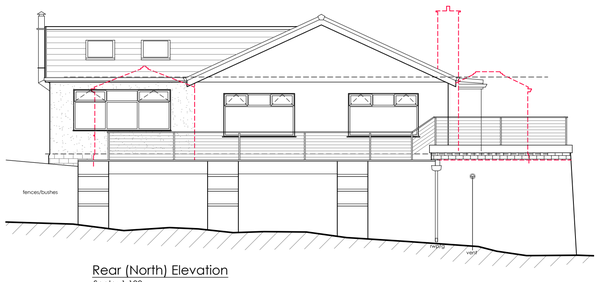


Rear (North) Elevation
Scale: 1:100

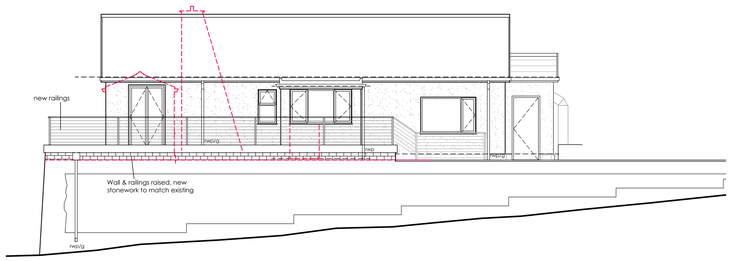

Side (West) Elevation
Scale: 1:100

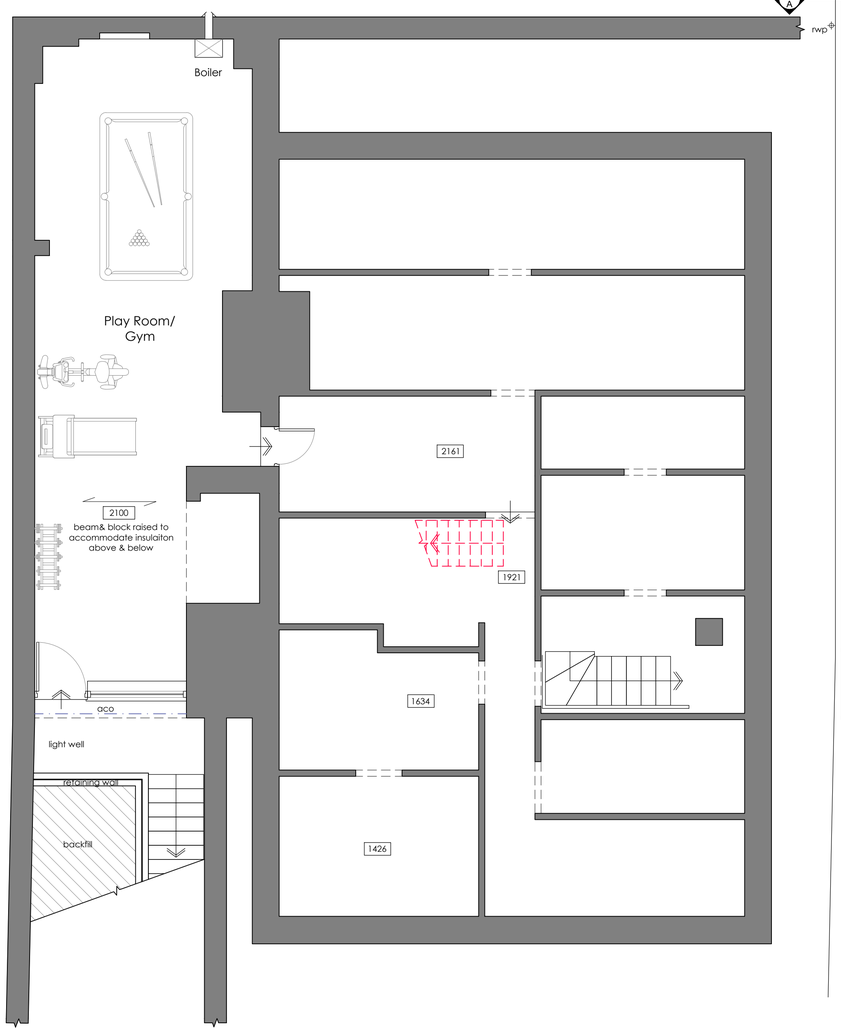

Basement Floor Plan
Scale: 1:50

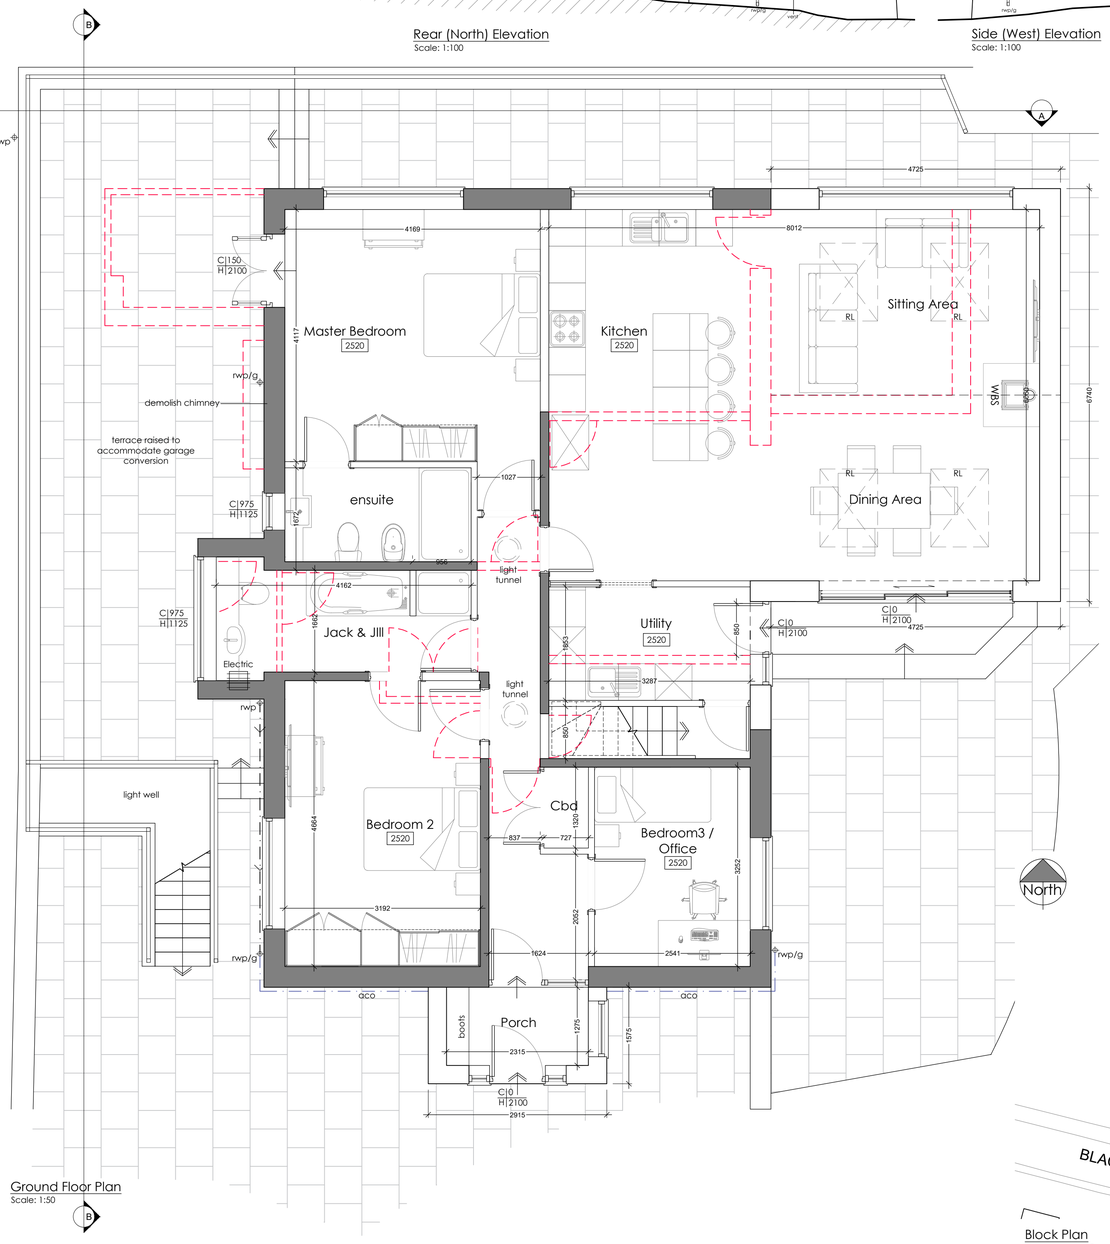


Ground Floor Plan
Scale: 1:50

Roof Plan
Scale: 1:100

Rev.	Notes.	Date.	By.
C	Minor alterations	07.03.24	TH
B	Added basement detail	01.03.24	TH
A	Pre-planning full	22.02.24	TH

This drawing is the property of WhiteleyEaves Ltd, and the copyright is reserved. Therefore this drawing is not to be copied or disclosed by any unauthorised persons without the prior consent of WhiteleyEaves Ltd.

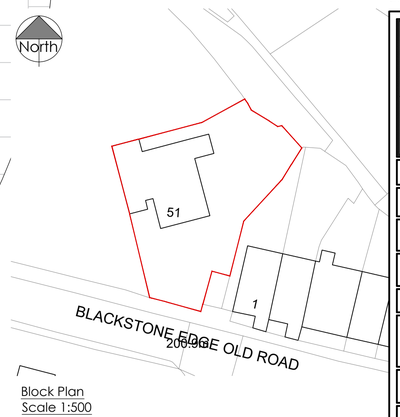

Block Plan
Scale 1:500

WHITELEYEAVES LTD
PROPERTY & CONSTRUCTION CONSULTANTS
Hollinwood Business Centre, Albert Street, Oldham, OL8 3QL
T 0161 393 8417
E info@whiteleyeaves.co.uk
W www.whiteleyeaves.co.uk

CLIENT	CORRINA FAIRLEY
JOB NUMBER	764
DATE	02.02.24
DRAWING NAME	PROPOSED PLANS & ELEVATIONS
SCALE DRAWN:	1:50/ 1:100/
PAGE SIZE	A1
REVISION	C
DRAWING NUMBER	03
ADDRESS	51 BLACKSTONE EDGE OLD ROAD, LITTLEBOROUGH, LANCASHIRE OL15 0JN
NOTES	
DRAWN BY:	TH
CHECKED BY:	

Scale Bar 1:500
0 10m 20m 30m 40m 50m

Scale Bar 1:1250
0 25m 50m 75m 100m 125m

Scale Bar 1:50
0 1m 2m 3m 4m 5m

Scale Bar 1:100
0 2m 4m 6m 8m 10m