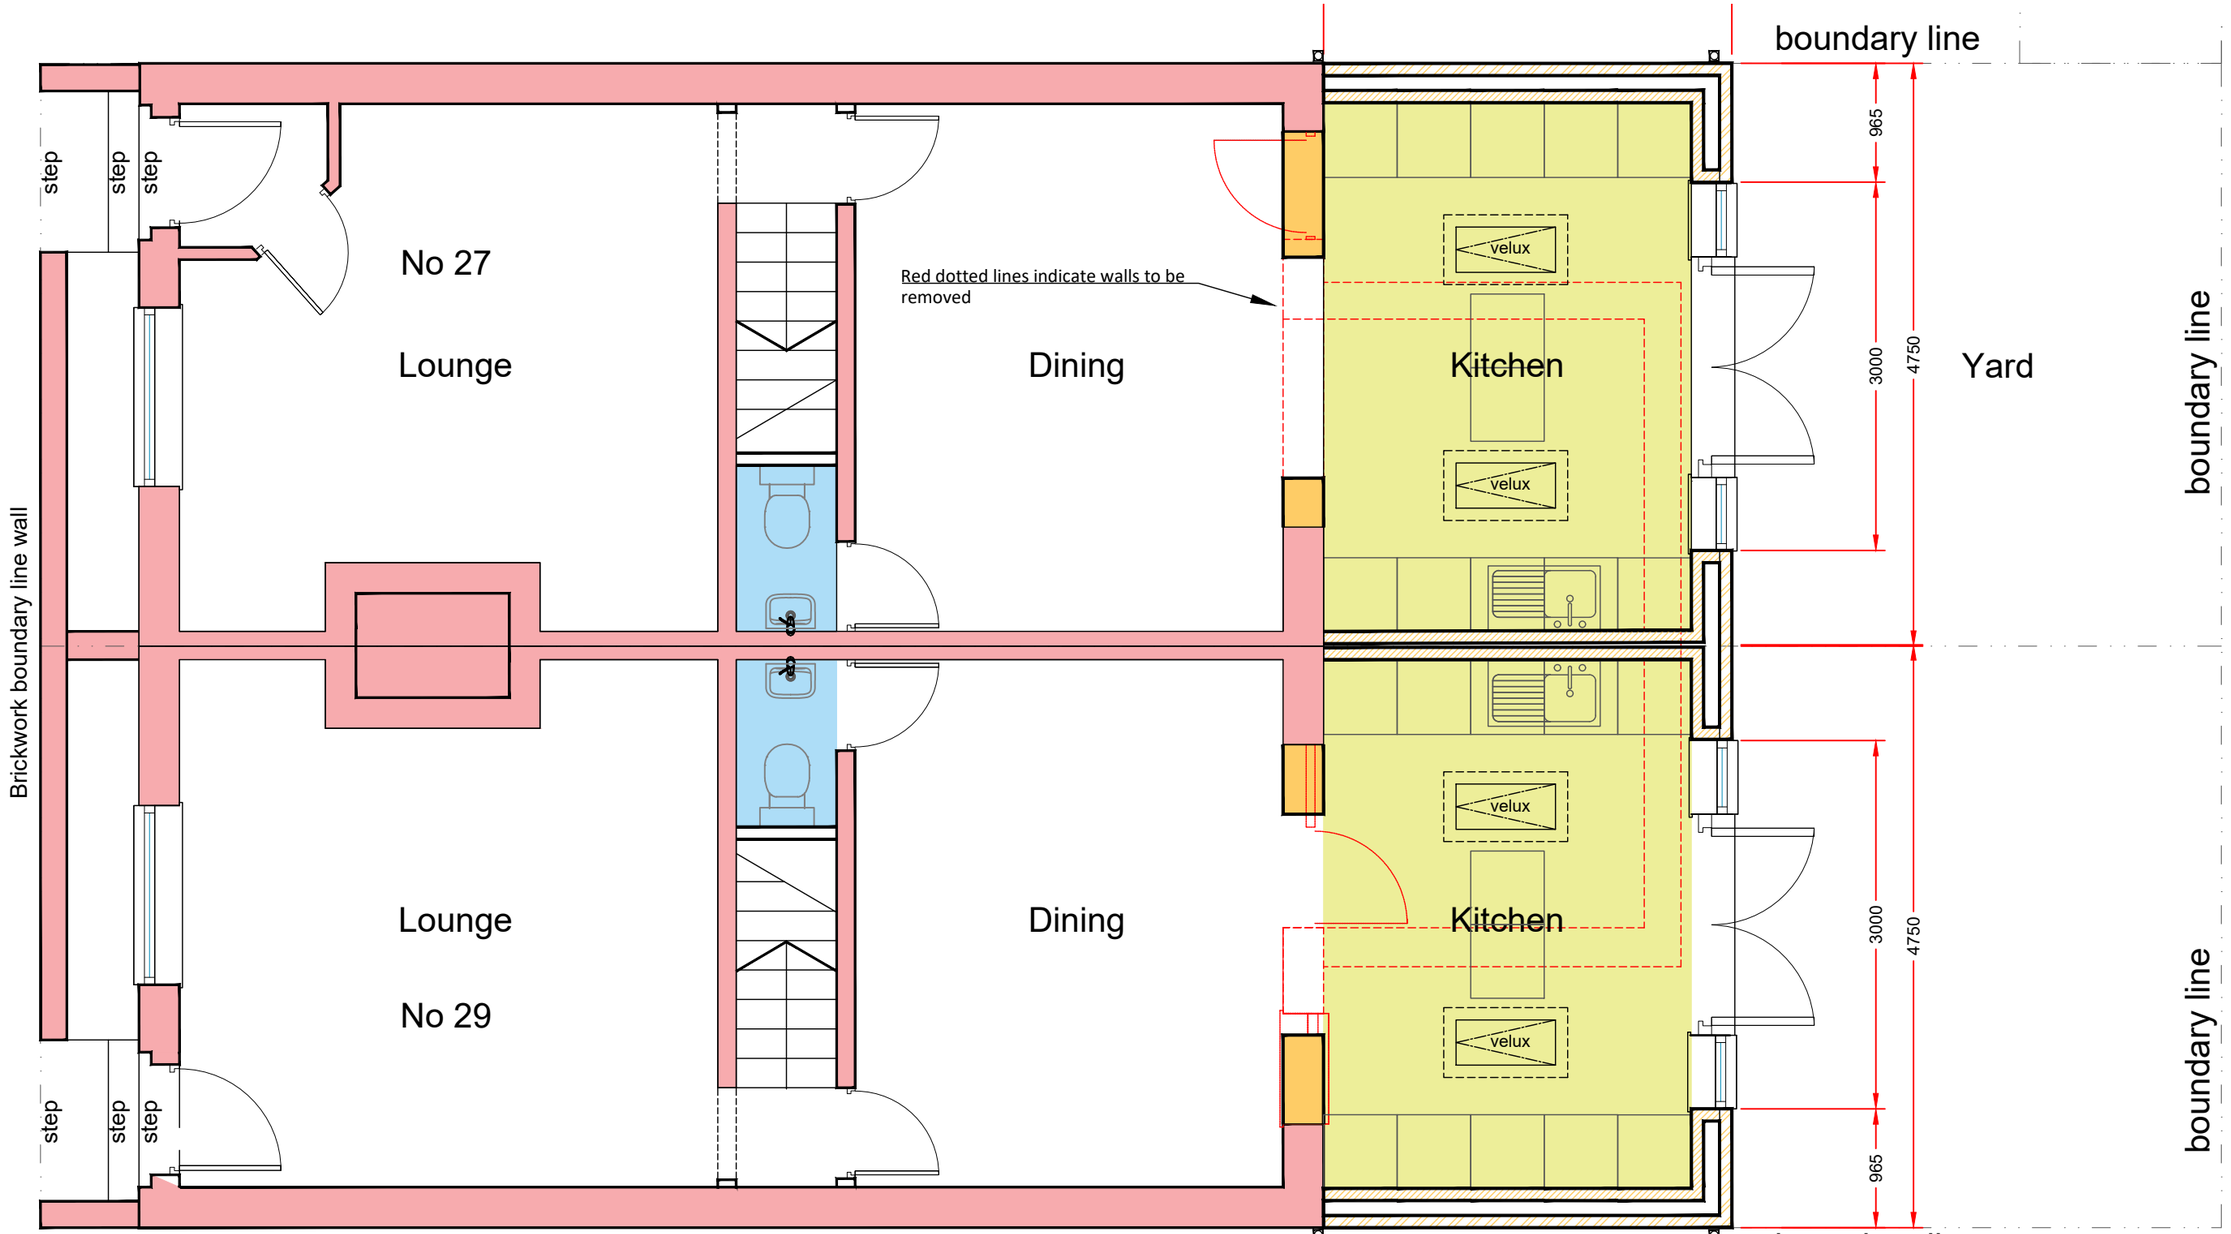


P L A N N I N G - scheme 2

Proposed Ground Floor Plan
scale 1:50

AMENDMENTS

March 2023 - Redesign / scheme 2

© This Drawing & Design is the copyright of QCD and should not be reproduced without written consent. Contractors are to check all levels & dimensions on site prior to site works commencing & report discrepancies to the Designers.

Project:	**27 & 29 Lake Bank Road Hollingworth Lake**	Original Size:	A3	Project Number:	1026
Title:	**Proposed Ground Floor Plans**	Drawing Number:	DR-P2 -1026 - 04		
Client:	Mr John Howarth				
Date	11/03/2023				

Tel :- 07756 910210
Email :- qualitycreativedesign@gmail.com

QCD
Quality Creative Design
ARCHITECTURAL SERVICES