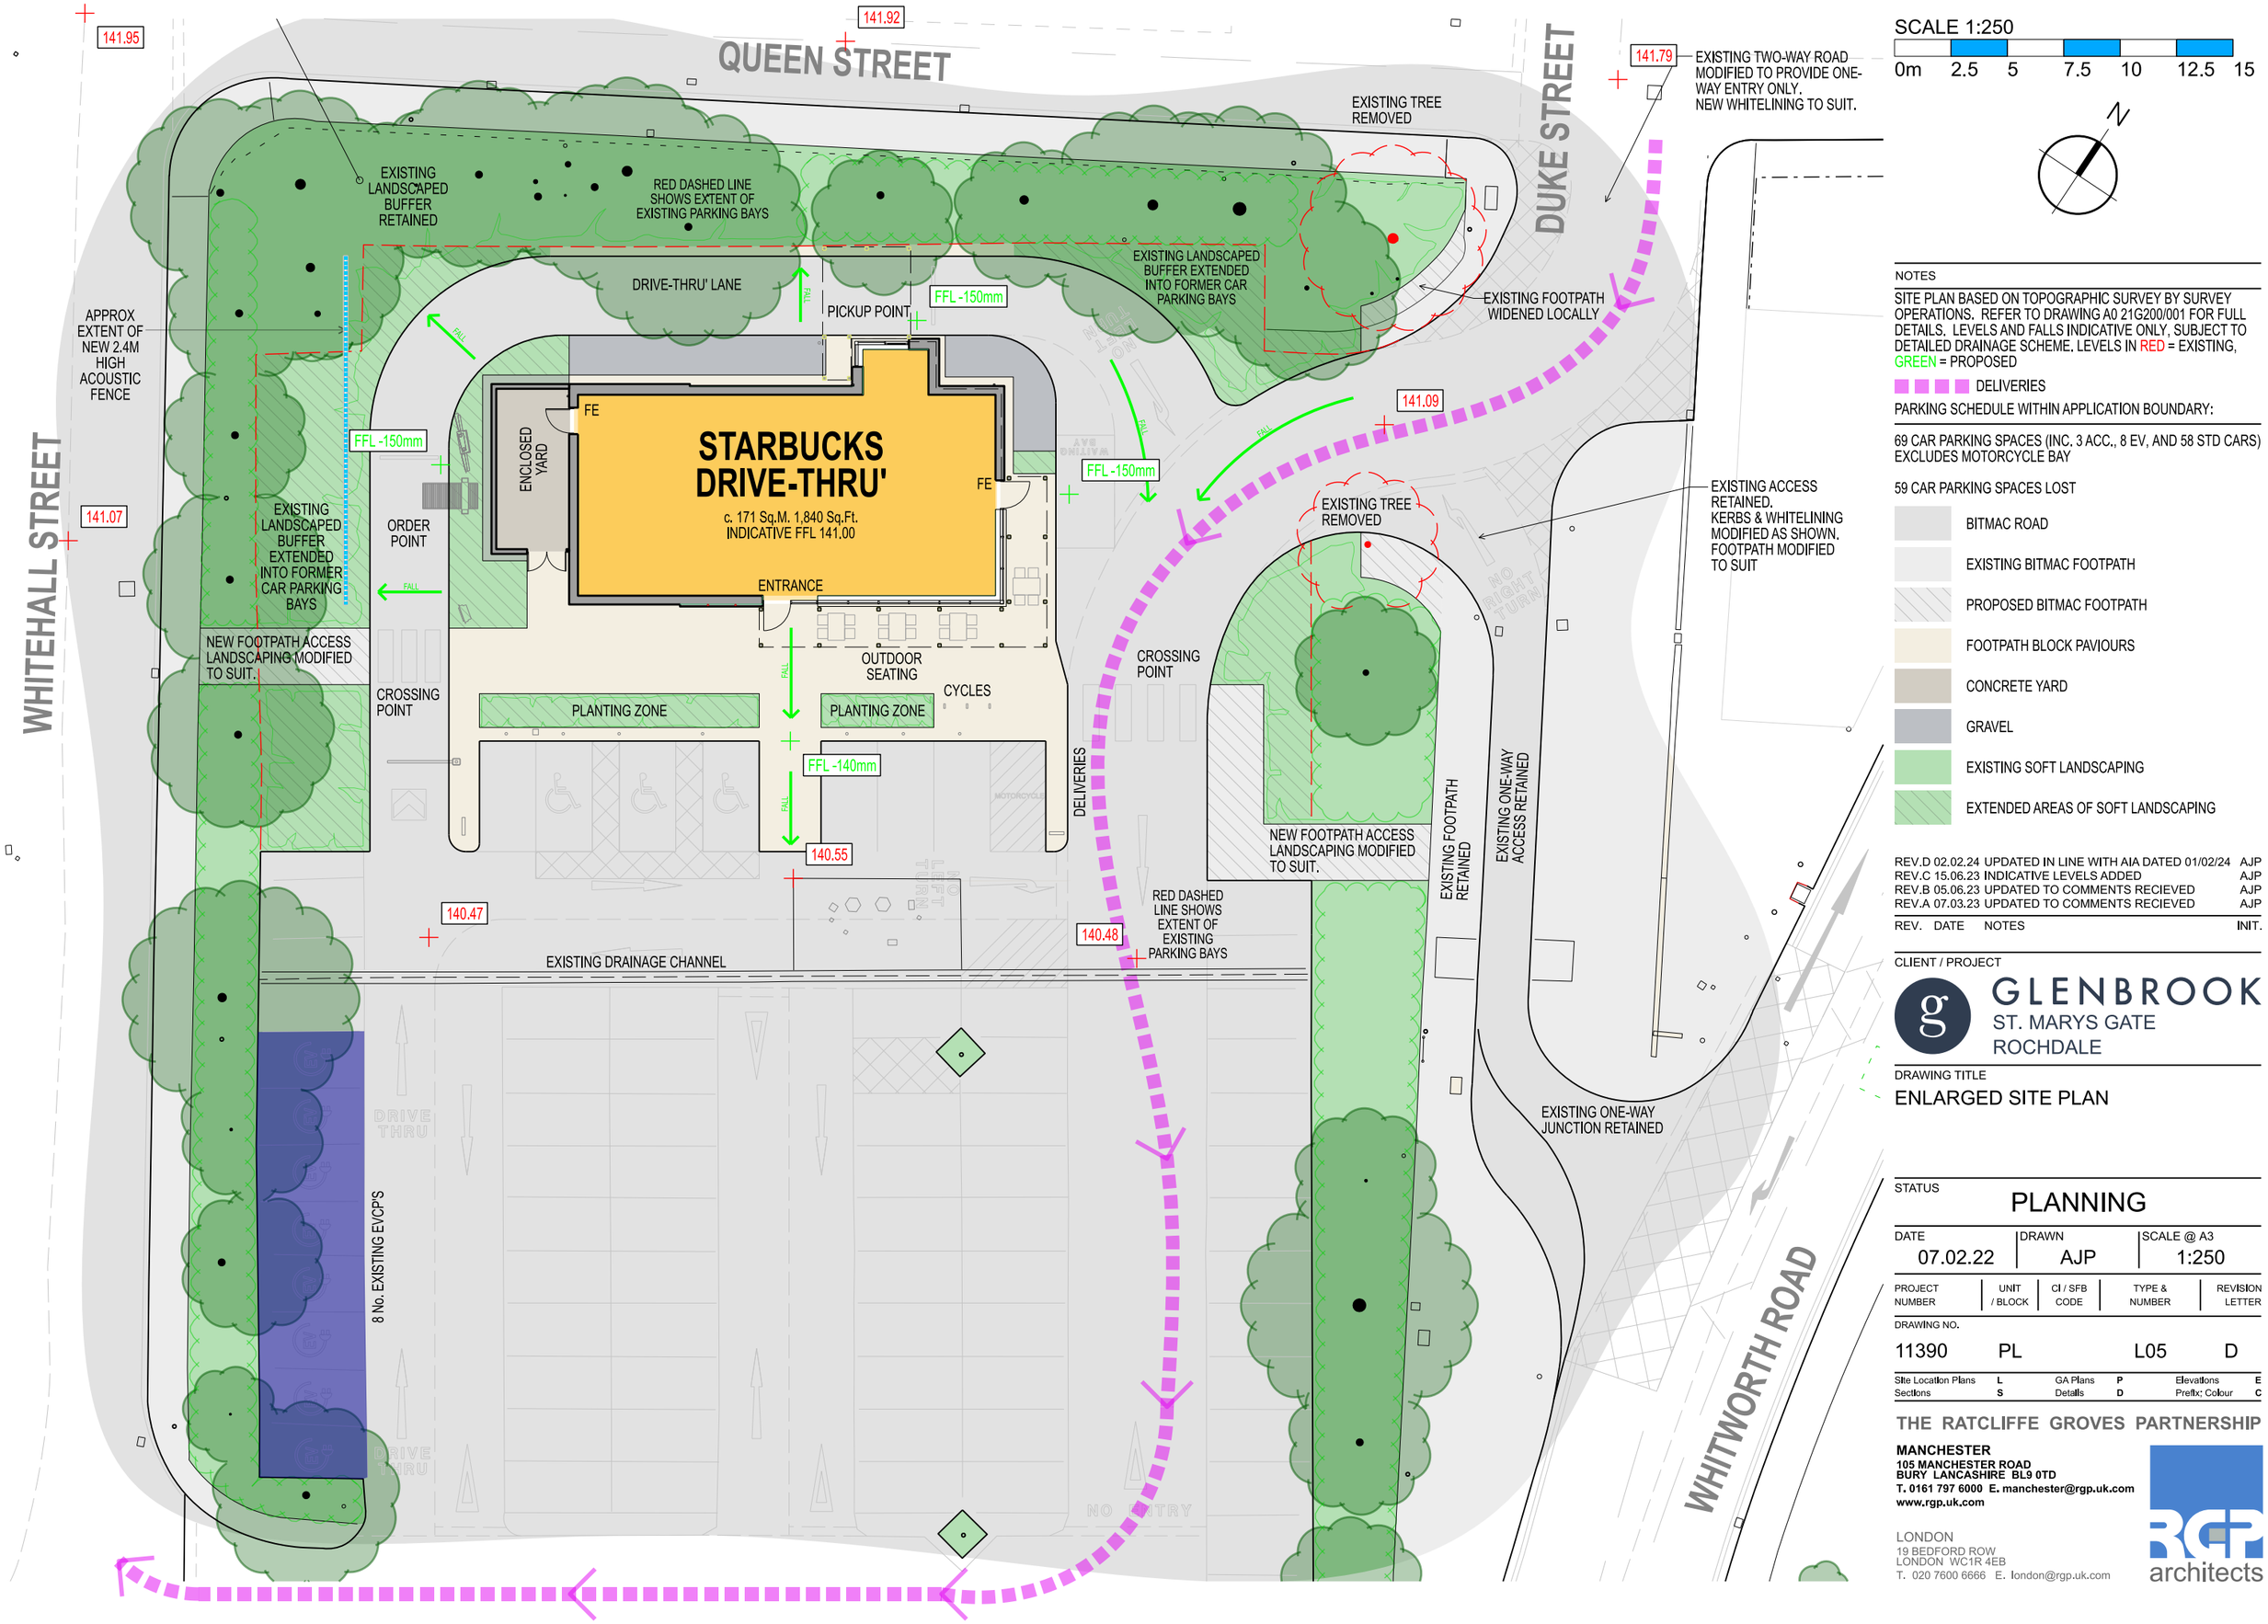


SCALE 1:250

0m 2.5 5 7.5 10 12.5 15

N

NOTES

SITE PLAN BASED ON TOPOGRAPHIC SURVEY BY SURVEY OPERATIONS. REFER TO DRAWING A0 21G200/001 FOR FULL DETAILS. LEVELS AND FALLS INDICATIVE ONLY, SUBJECT TO DETAILED DRAINAGE SCHEME. LEVELS IN RED = EXISTING, GREEN = PROPOSED

DELIVERIES

PARKING SCHEDULE WITHIN APPLICATION BOUNDARY:

69 CAR PARKING SPACES (INC. 3 ACC., 8 EV, AND 58 STD CARS) EXCLUDES MOTORCYCLE BAY

59 CAR PARKING SPACES LOST

- BITMAC ROAD
- EXISTING BITMAC FOOTPATH
- PROPOSED BITMAC FOOTPATH
- FOOTPATH BLOCK PAVIOURS
- CONCRETE YARD
- GRAVEL
- EXISTING SOFT LANDSCAPING
- EXTENDED AREAS OF SOFT LANDSCAPING

REV.	DATE	NOTES	INIT.
REV.D	02.02.24	UPDATED IN LINE WITH AIA DATED 01/02/24	AJP
REV.C	15.06.23	INDICATIVE LEVELS ADDED	AJP
REV.B	05.06.23	UPDATED TO COMMENTS RECIEVED	AJP
REV.A	07.03.23	UPDATED TO COMMENTS RECIEVED	AJP

CLIENT / PROJECT

GLENBROOK
ST. MARYS GATE
ROCHDALE

DRAWING TITLE

ENLARGED SITE PLAN

STATUS

PLANNING

DATE	DRAWN	SCALE @ A3
07.02.22	AJP	1:250

PROJECT NUMBER	UNIT / BLOCK	CI / SFB CODE	TYPE & NUMBER	REVISION LETTER
11390	PL		L05	D

DRAWING NO.

Site Location Plans	L	GA Plans	P	Elevations	E
Sections	S	Details	D	Prefix: Colour	C

THE RATCLIFFE GROVES PARTNERSHIP

MANCHESTER
105 MANCHESTER ROAD
BURY LANCASHIRE BL9 0TD
T. 0161 797 6000 E. manchester@rgp.uk.com
www.rgp.uk.com

LONDON
19 BEDFORD ROW
LONDON WC1R 4EB
T. 020 7600 6666 E. london@rgp.uk.com

RGP architects

adam.jeffdgeon St Mary's gate Rochdale 02/02/2024 1021644 P:\0DGN\11000\11300-11399\11390\1-Sheets\03_PL_Planning\11390-PL-L05.dgn