ALL DIMENSIONS ARE IN mm UNLESS NOTED OTHERWISE

N.G.R E: 388851 N: 408637

NOTES:

REV	MODIFICATION	BY	CH	DATE
A	Issued for Approval	NTA	AC	11.04.24

GallifordTry
WOLVEY - HINCKLEY - LEICESTERSHIRE - LE10 3JF
Tel: +44 (0)1455 222792 Fax: +44 (0)1455 222758

cornerstone

Cell Name	Opt.
LOWER STAKEHILL FARM 2	A

Cell ID No

CORNERSTONE	VF	VMO2
30879800	27880	N/A

Site Address / Contact Details


STAKEHILL LANE
MIDDLETON
MANCHESTER
GREATER MANCHESTER
M24 2SA

Drawing Title:
EXISTING SITE ELEVATION

Purpose of issue:	Dwg Rev:
PLANNING	A

Drawing Number:	Pack Issue:
300	A

Surveyed By:	Original Sheet Size:		
MA	A3		
Drawn: NTA	Date: 11.04.24	Checked: AC	Date: 11.04.24

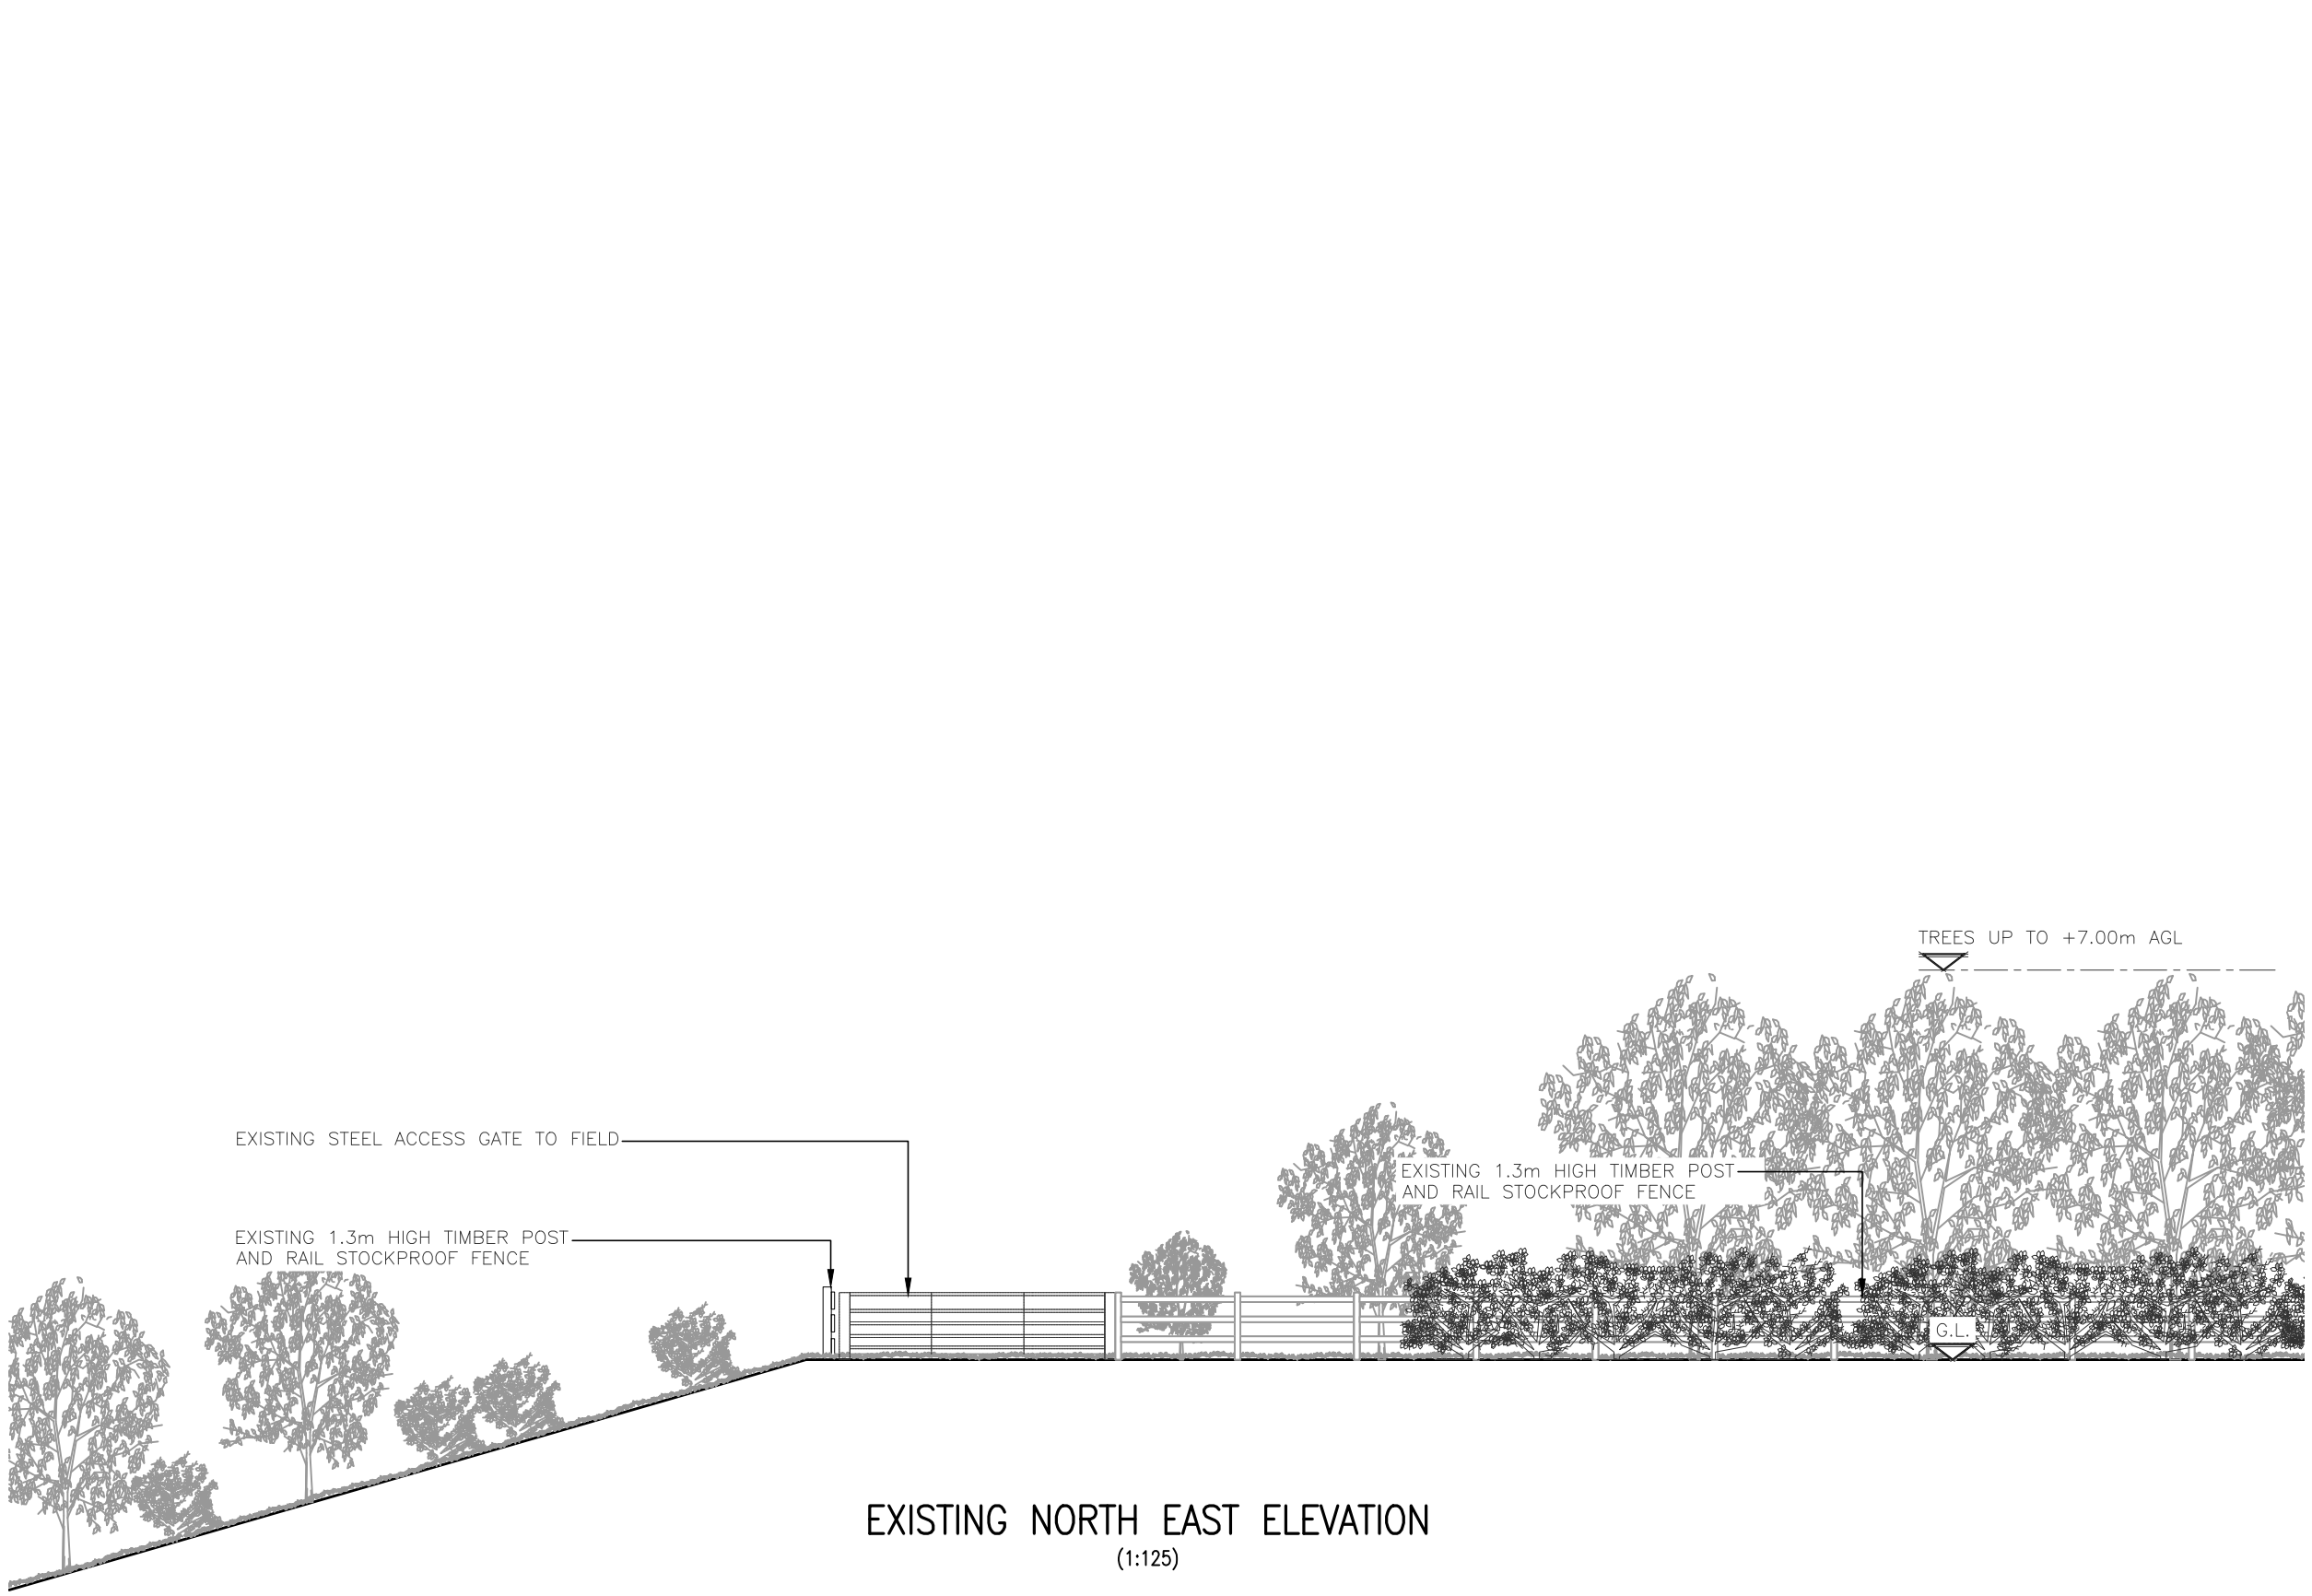

EXISTING NORTH EAST ELEVATION
(1:125)

0 1.25 2.5 3.75 5 6.25m
1:125