

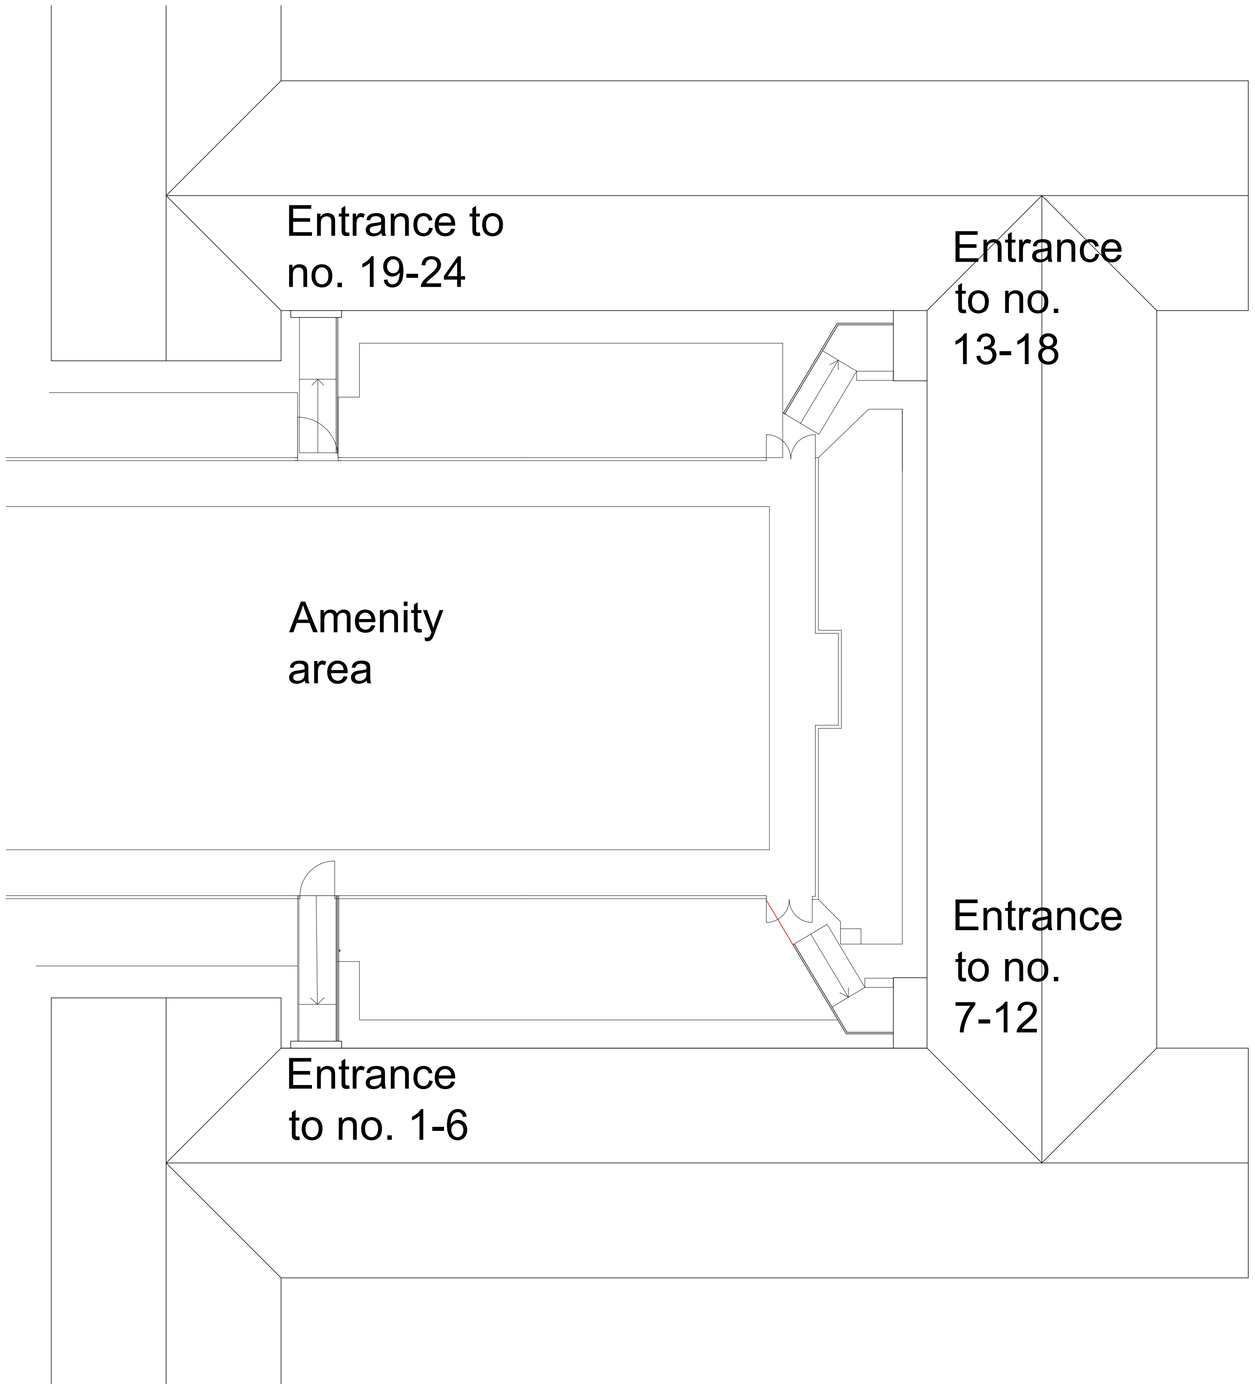



01 **Hornet Close - Proposed Site Plan**
02 Scale 1:100 @ A1

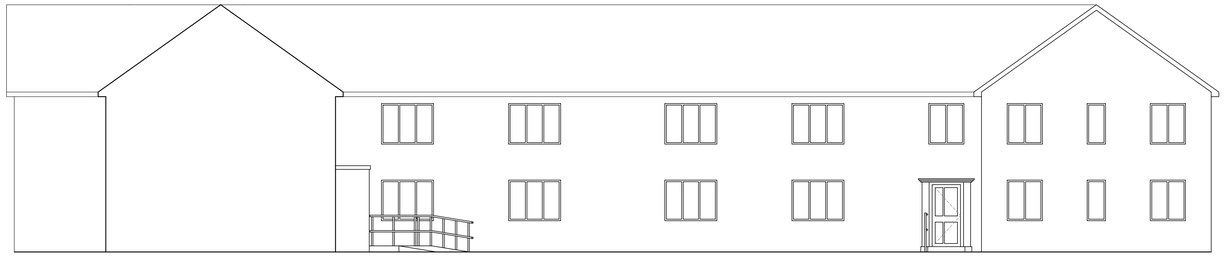


Hornet Close
Entrance to no. 1-6

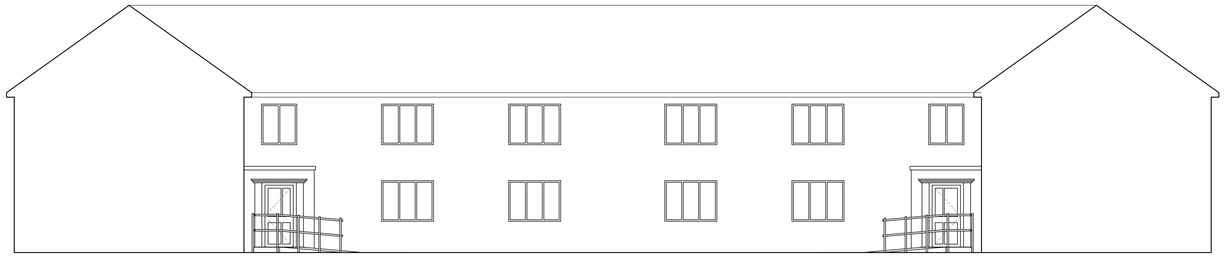

Hornet Close
Entrance to no. 13-18

Hornet Close
Entrance to no. 7-12

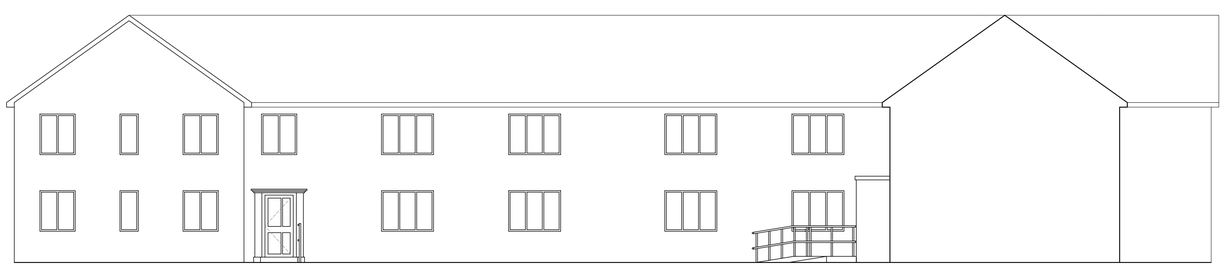

Hornet Close
Entrance to no. 19-24

02 **Hornet Close - Proposed Elevations**
02 Scale 1:100 @ A1

**General Notes**
01: Dimensions must not be scaled from this drawing. If in doubt, please ask.
02: All dimensions are in millimetres unless noted otherwise.
03: All dimensions should be verified on site before proceeding with the work.
04: TADW Architects shall be notified in writing of any discrepancies.
05: © TADW Limited (UK) 2015

**Legend**

| Issue | Description | Date | Drawn | Checked |
|---|---|---|---|---|
| P1 | Issued for comment | 5.3.24 | MH | BB |

**Drawing Status**
**P** - Planning | **T** - Tender | **C** - Construction | **R** - As Record

For Approval

tadw architects
Six St. Petersgate Stockport Cheshire SK1 1HD
Ph 0161 477 6158 Fx 0161 480 8342 mail@tadw.co.uk www.tadw.co.uk

| | |
|---|---|
| Client | Rochdale Boroughwide Housing |
| Job | Ramp Provision<br>Hornet Close |
| Title | Proposed Plans and Elevations |
| Scale | 1:100 @ A1 |

**Note** - Prints from PDF files may not be to scale, check accuracy against scale
5 10m
1:100

| Job Number | Drawing Number | Issue |
|---|---|---|
| 231340 | 02 | P1 |