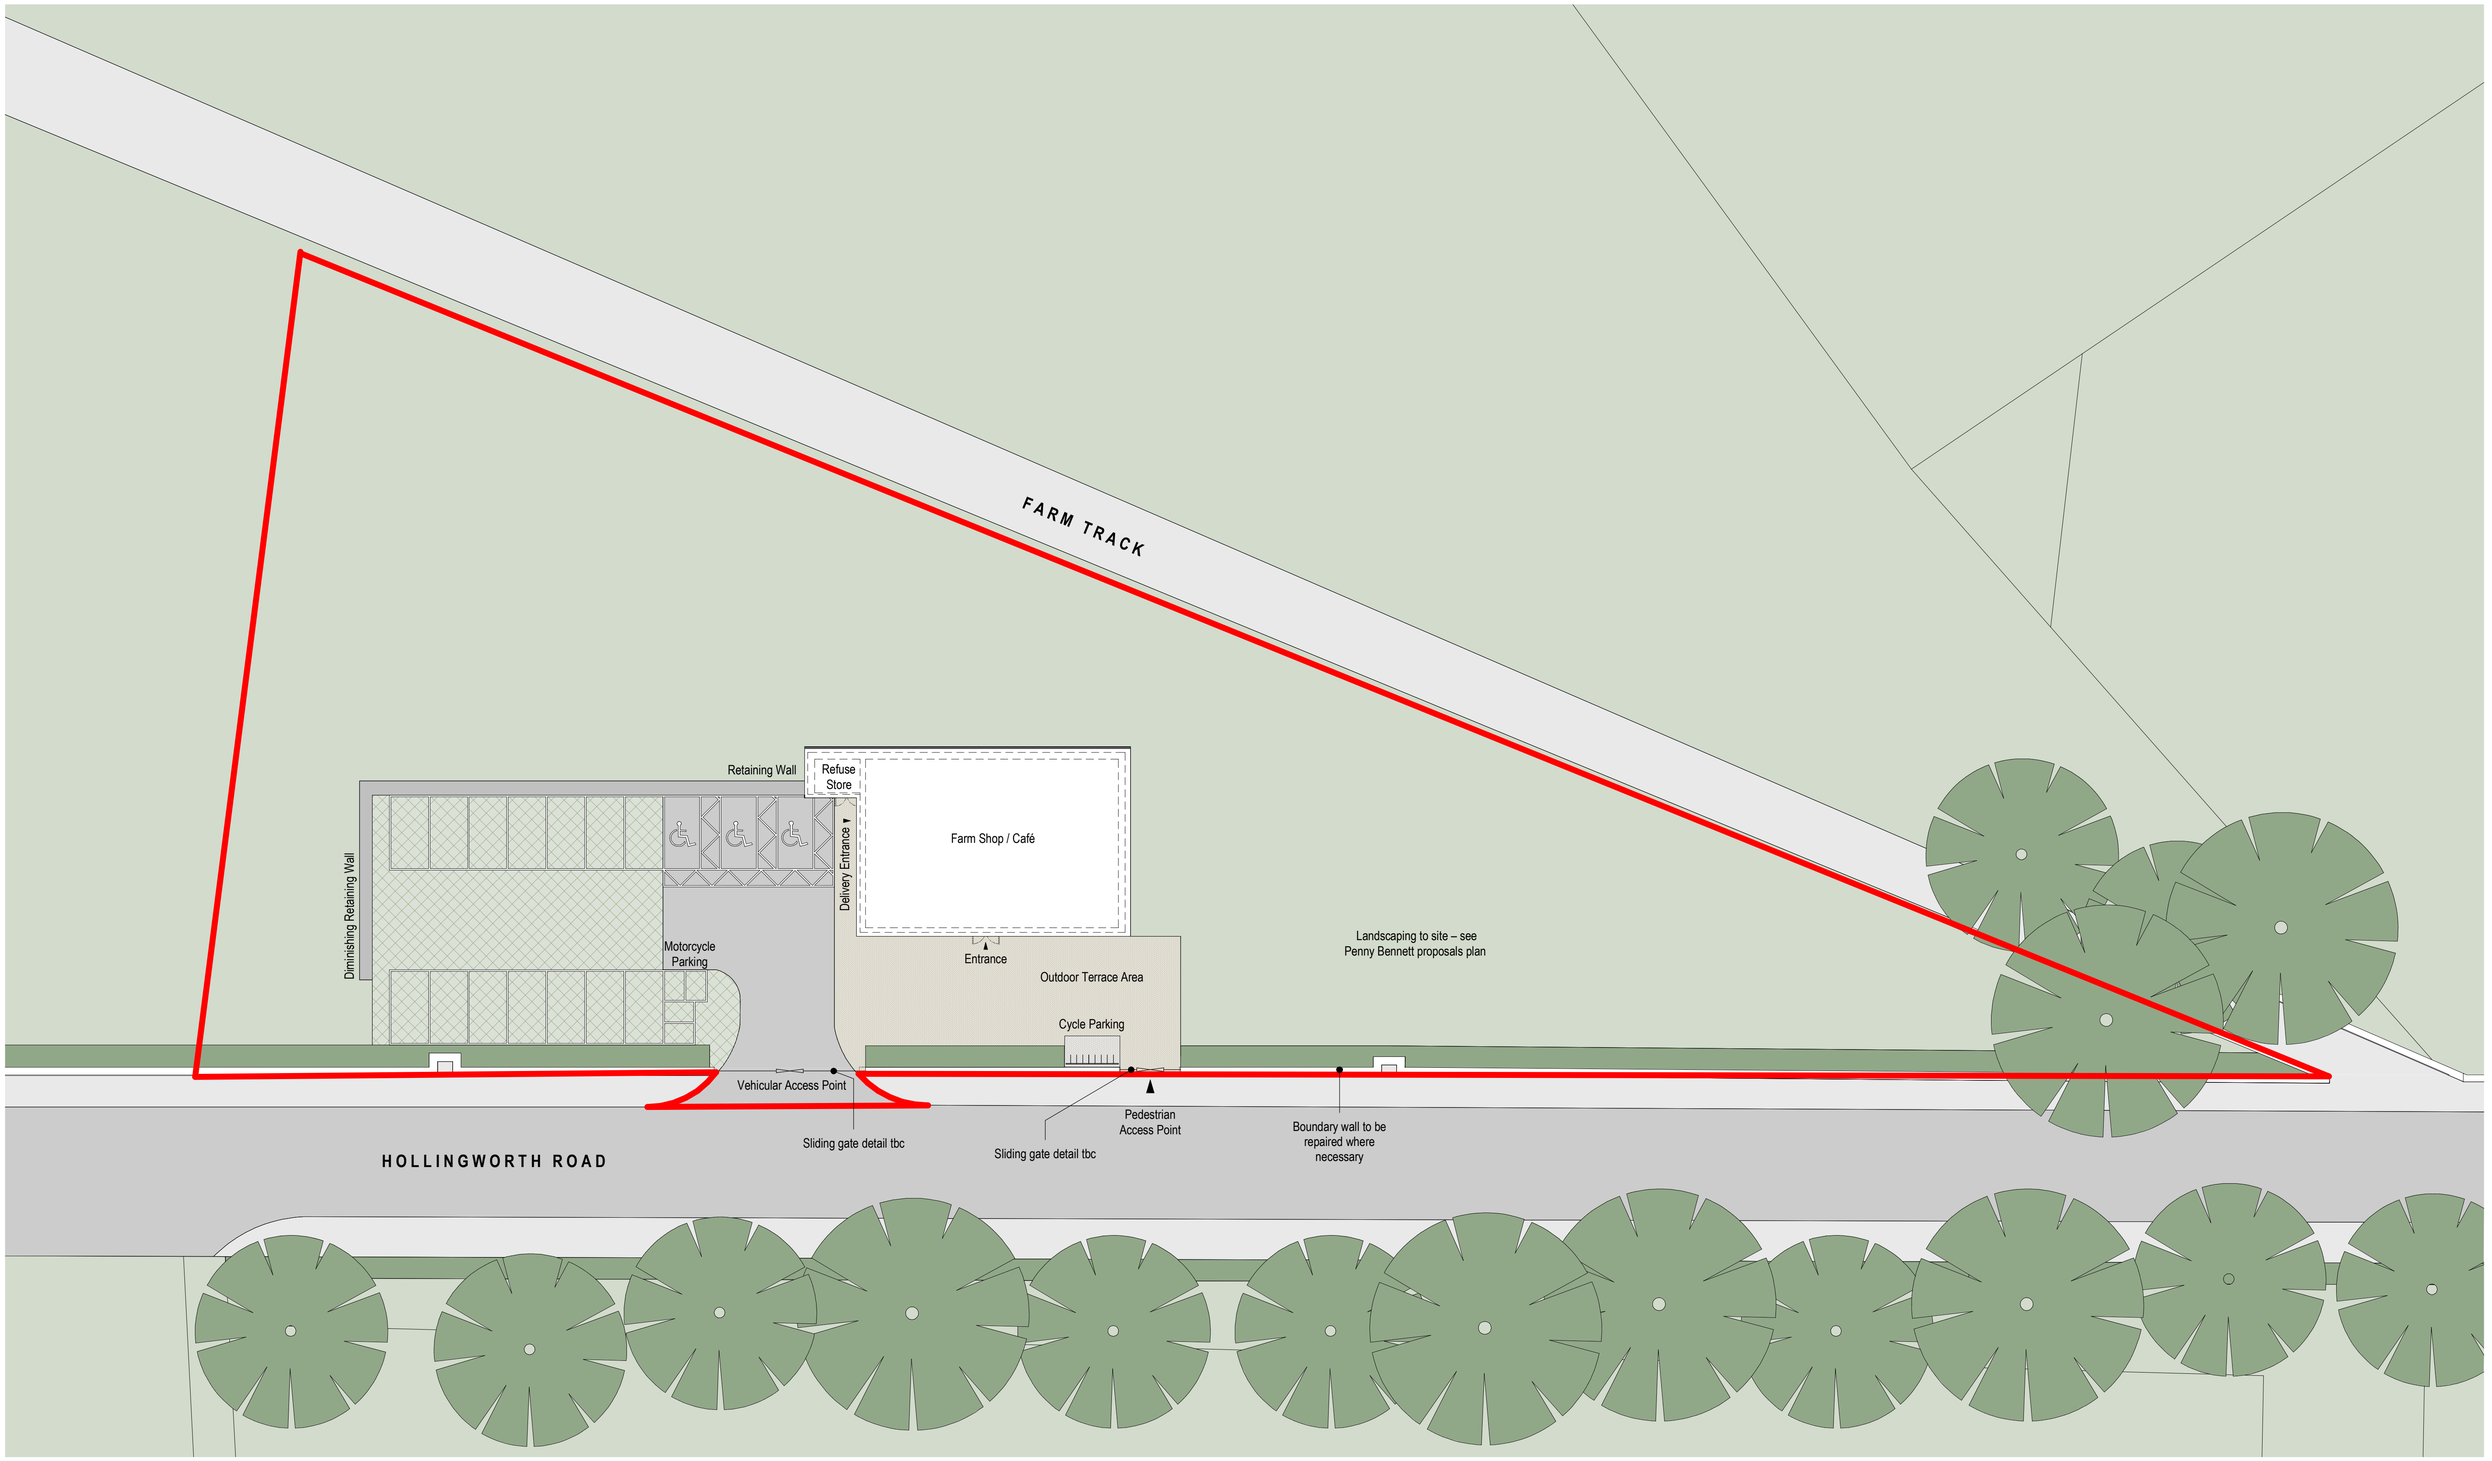


1 01 - SITE PLAN

1 : 200

0 2.0 4.0 6.0 8.0 10.0 20.0m

NORTH

The copyright of this drawing is vested with Corstorphine & Wright Ltd and must not be copied or reproduced without the consent of the company.

Rev.	Description	Date	Drw.	Chk.
05	DRAWINGS UPDATED FOLLOWING CLIENT COMMENTS	16.08.2023	FG	RE
04	REMOVAL OF FIRST FLOOR	11.08.2023	FG	RE
03	SCHEME AMENDS	25.07.2022	JS	RE
02	PLANNING ISSUE	19.07.2022	JS	RE
01	UPDATED FOLLOWING CONSULTANT COMMENTS	08.06.2022	FG	RE
00	FIRST ISSUE	23.05.2022	FG	RE

Key:

- Site Boundary
- Building Footprint at Ground Floor Level
- Tarmac
- Permeable Paving
- Hedgerow
- Grass
- Grasscrete
- Pavement

Client: Bank Top Farm

Project: Bank Top Farm, Littleborough

Drawing Title: Proposed Site Plan

Drawing Status: PLANNING

Corstorphine & Wright

Manchester Studio
The Stables, Paradise Wharf, Ducie Street, Manchester, M1 2JN
0161 272 8100

corstorphine-wright.com

Drawing No.	Revision
21358-CWA-XX-00-DR-A-2011	P-05

Drawn	Checked	Paper Size	Scale	Date
FG	RE	A1	As indicated	06/05/22