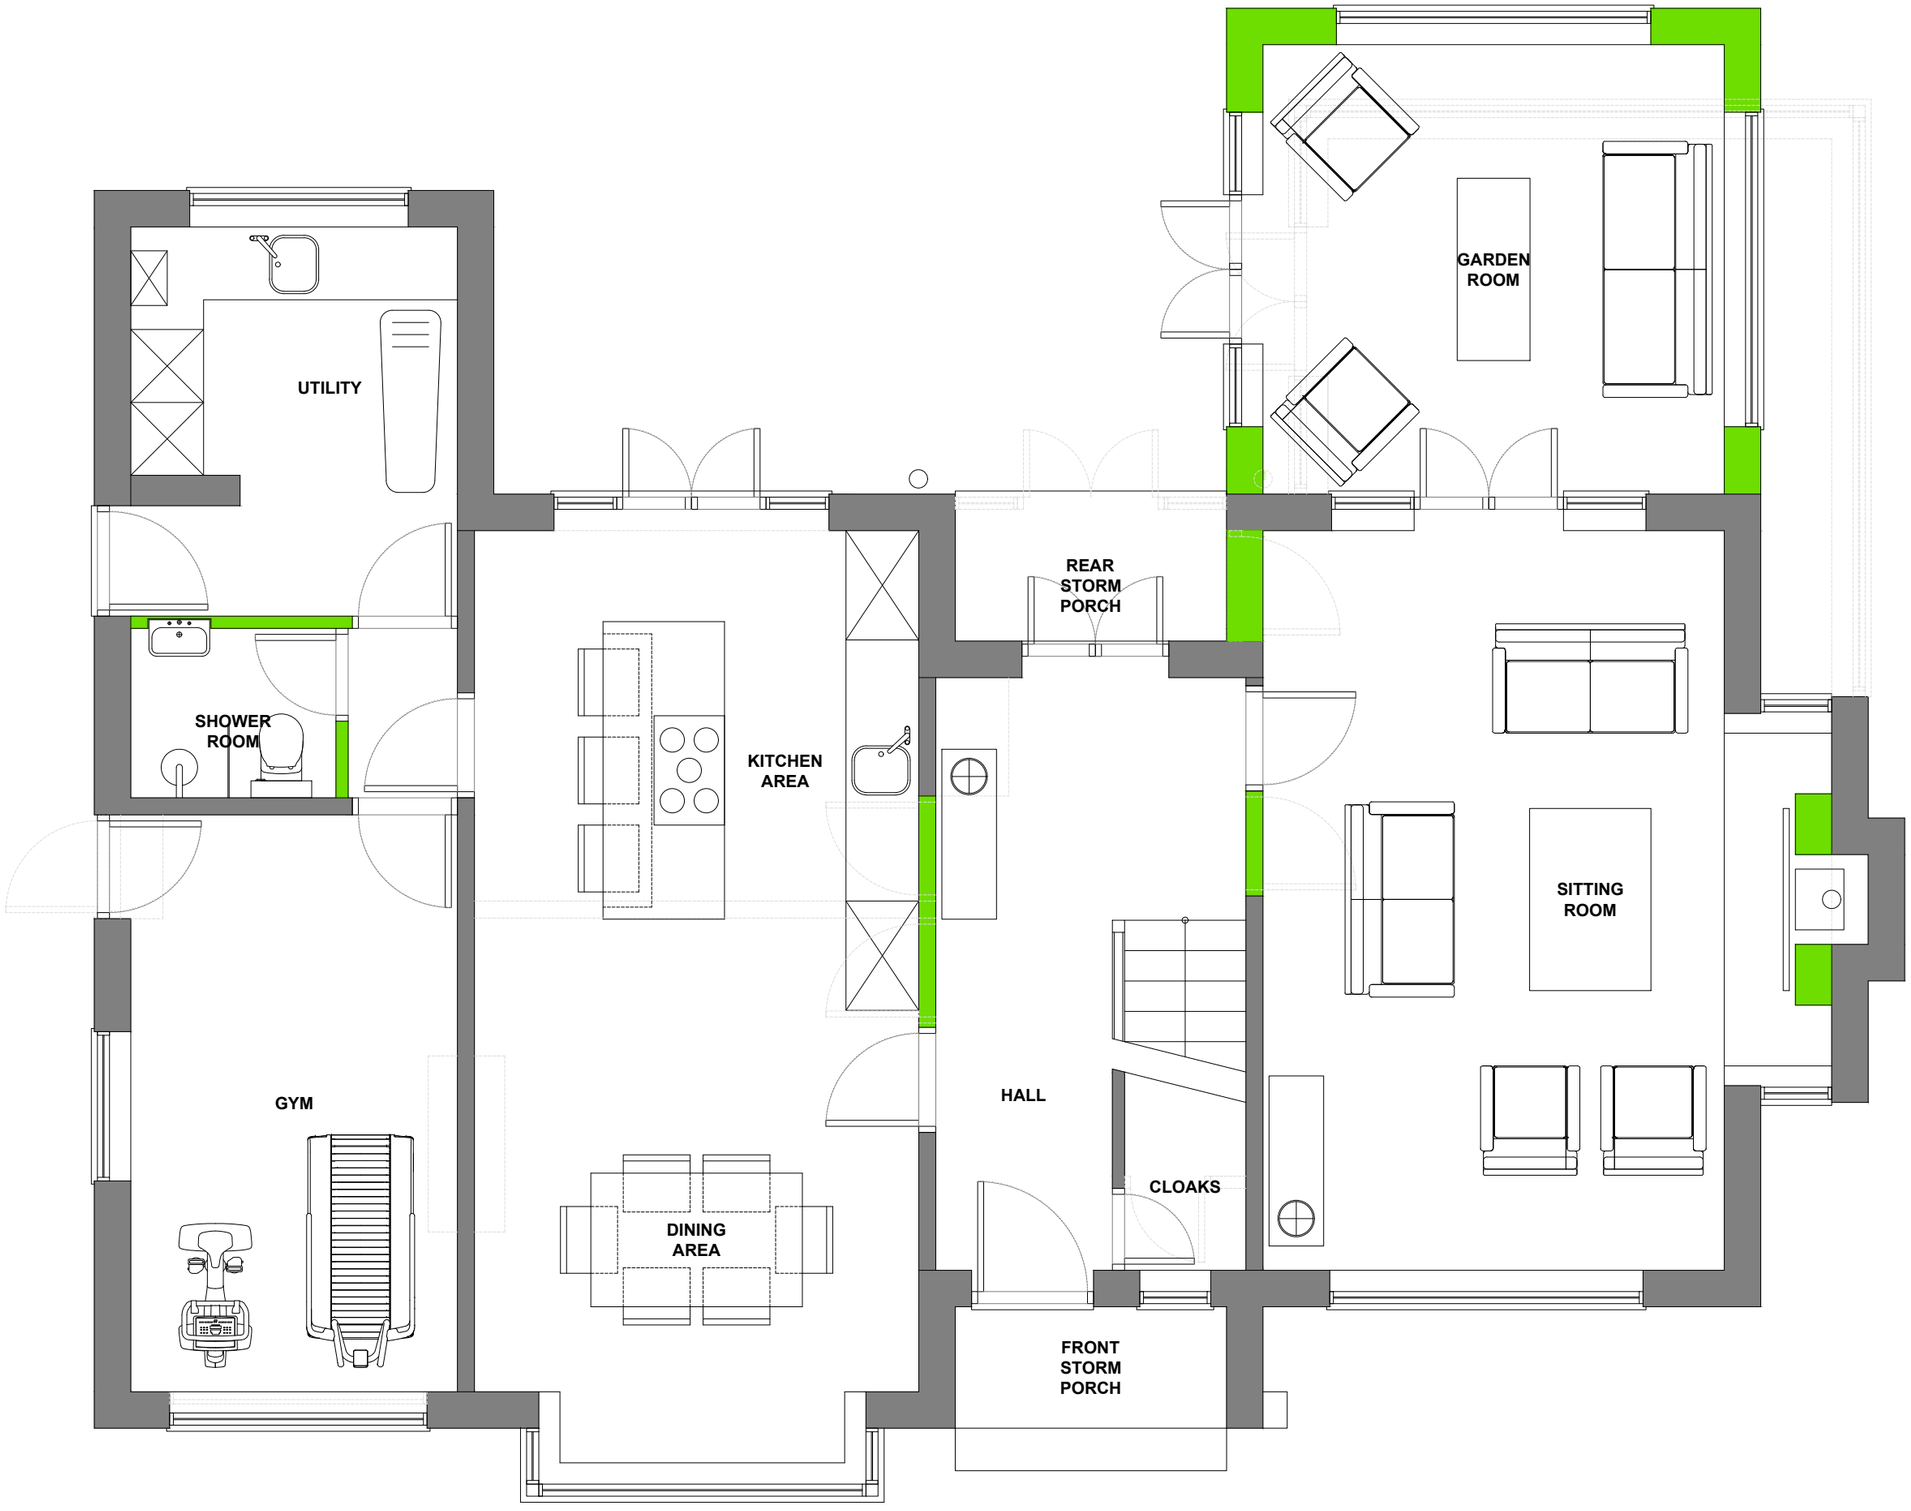


PROPOSED GROUND FLOOR PLAN

Rev	Date	Description	Rev By	Chk'd By
X	XX	XX	XX	XX

Project Title	HOME REMODEL & EXTENSION 3 THE CLOSE MIDDLETON ROCHDALE M24 2QN				
Client	MR HAMPSON				
Status	PLANNNG				
Scale	1:50		Drawing Size	A3	
Drawn By	SFW	Checked By	PDP	Date	11/23
Drawing Title	PROPOSED GROUND FLOOR PLAN				
Job-Dwg No	538ROC-105				

ABODE

MANCHESTER | 0161 711 0858
No.1 Spinningfields, WeWork (Abode)
Quay Street, Manchester, M3 3JE

LONDON | 020 3053 8255
1 Knightsbridge Green, 7th Floor, Office 7.02
London, SW1X 7NE

info@abode-architecture.co.uk | www.abode-architecture.co.uk

This drawing is copyright and may not be reproduced in whole or part without written authority. Do not scale off this drawing.