

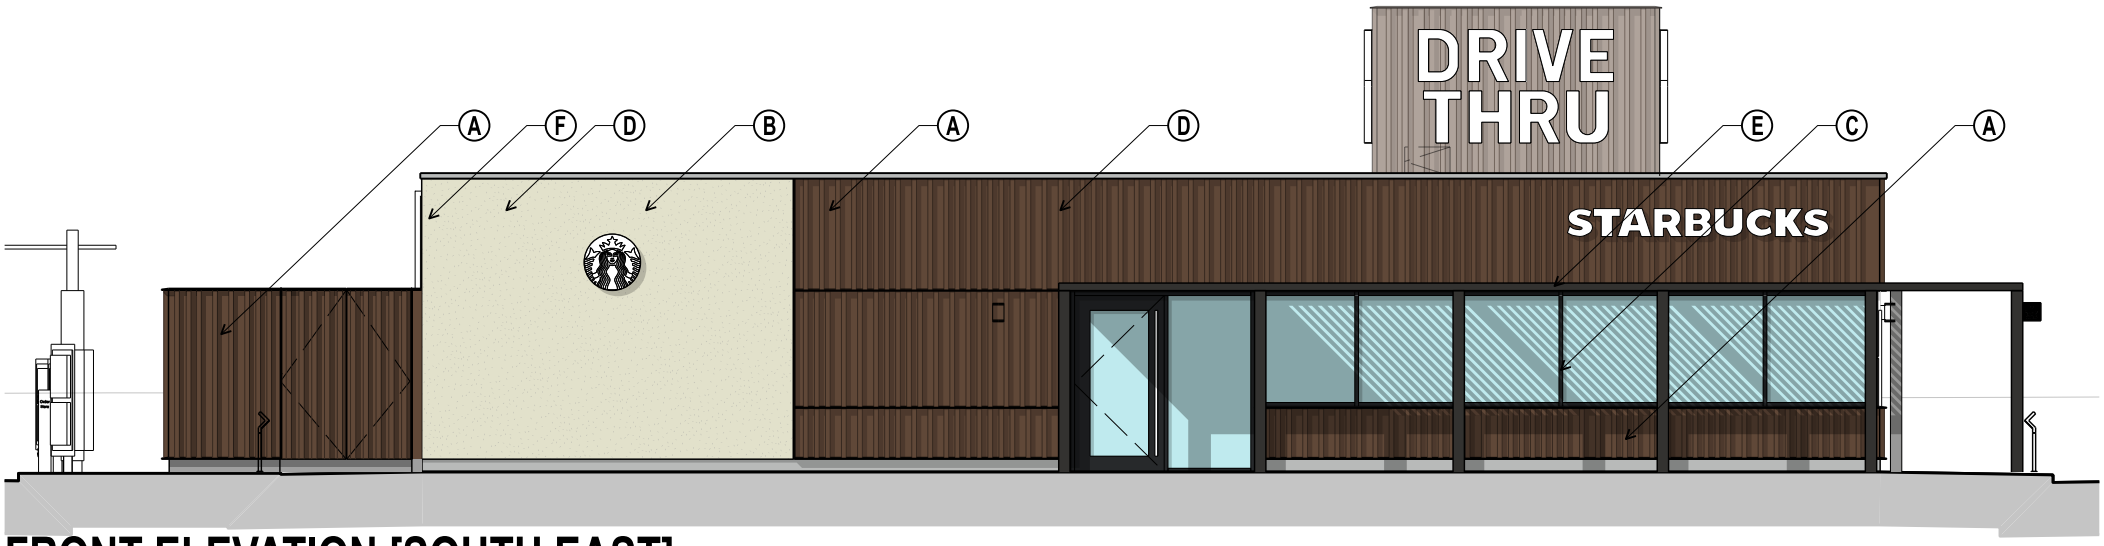



FRONT ELEVATION [SOUTH EAST]

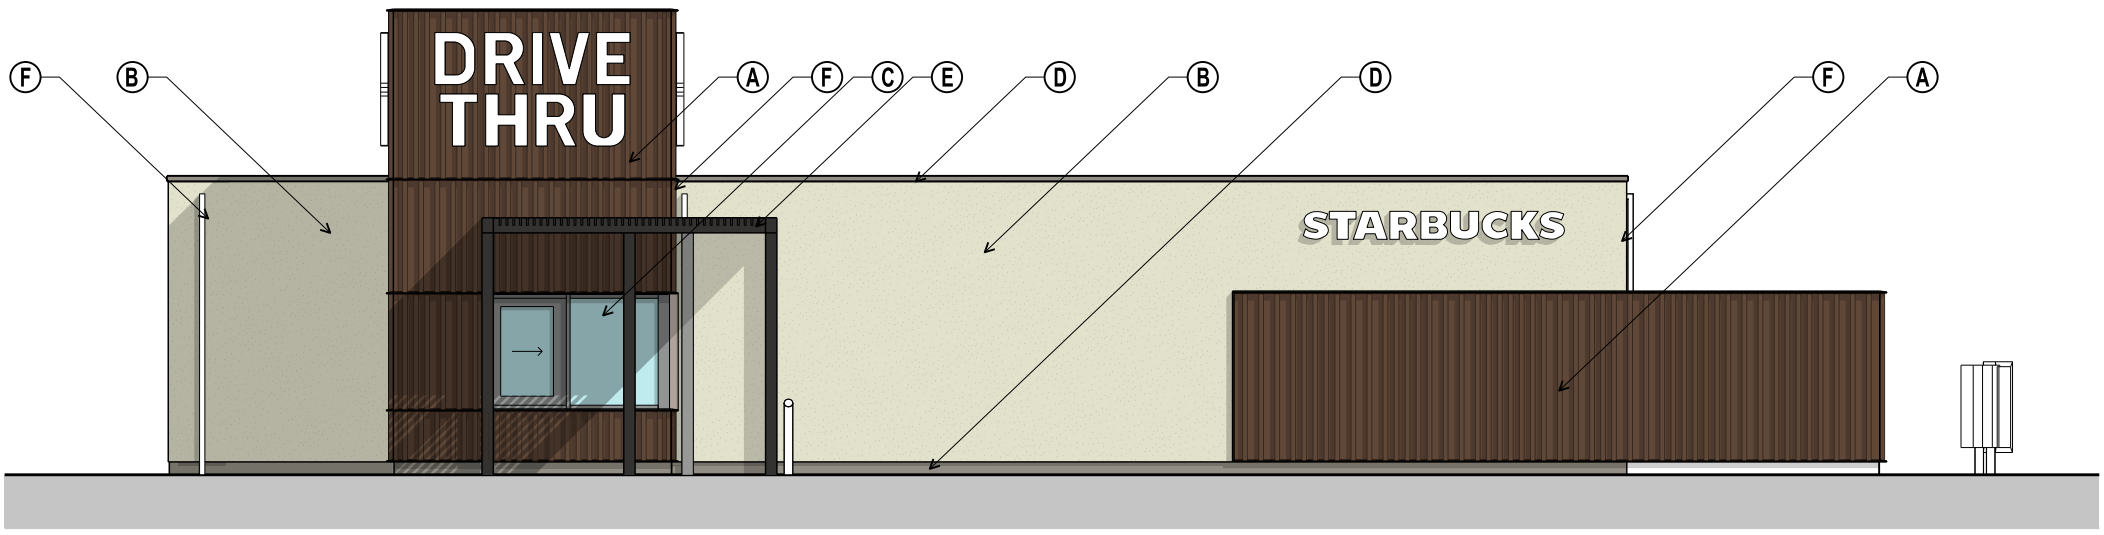

REAR ELEVATION [NORTH WEST]

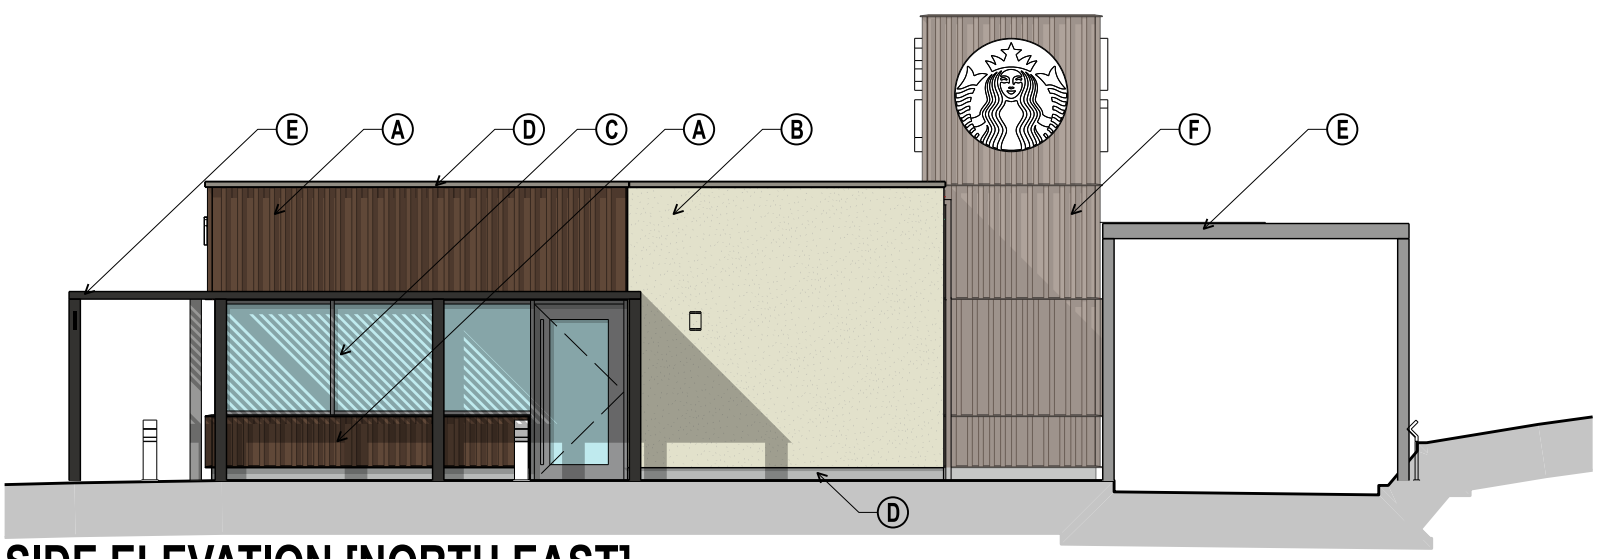


SIDE ELEVATION [NORTH EAST]

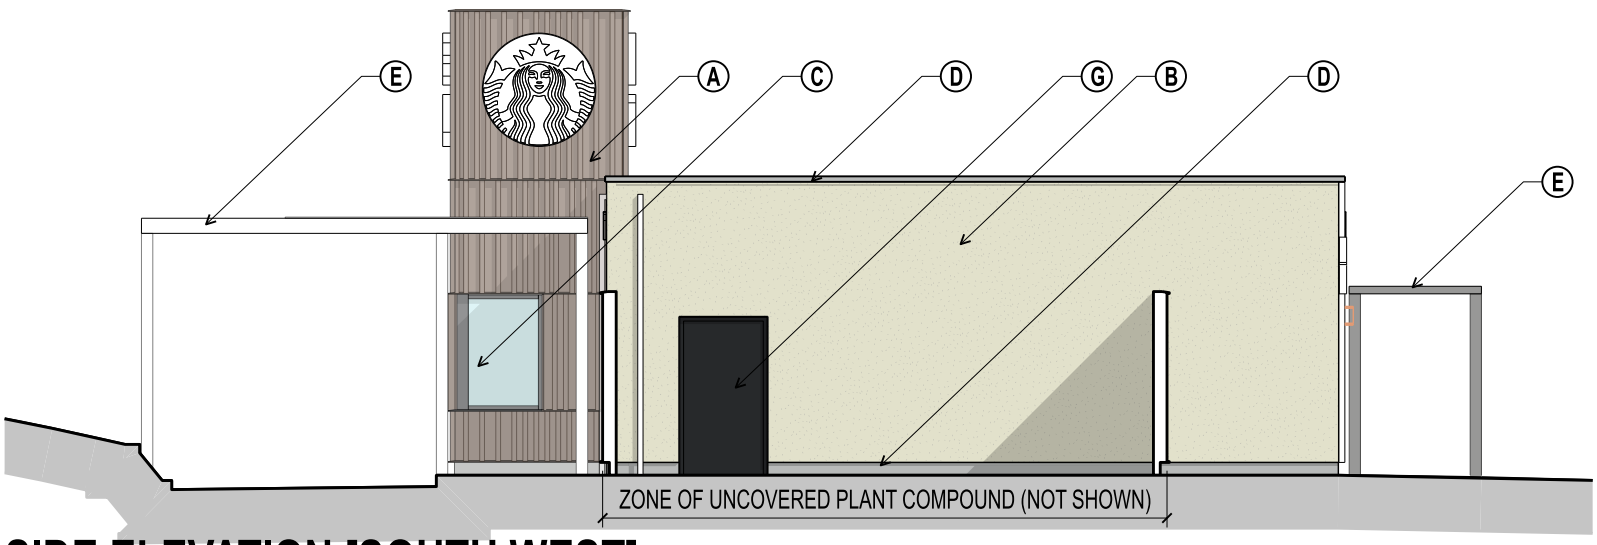

SIDE ELEVATION [SOUTH WEST]

EXCLUDING YARD WALL

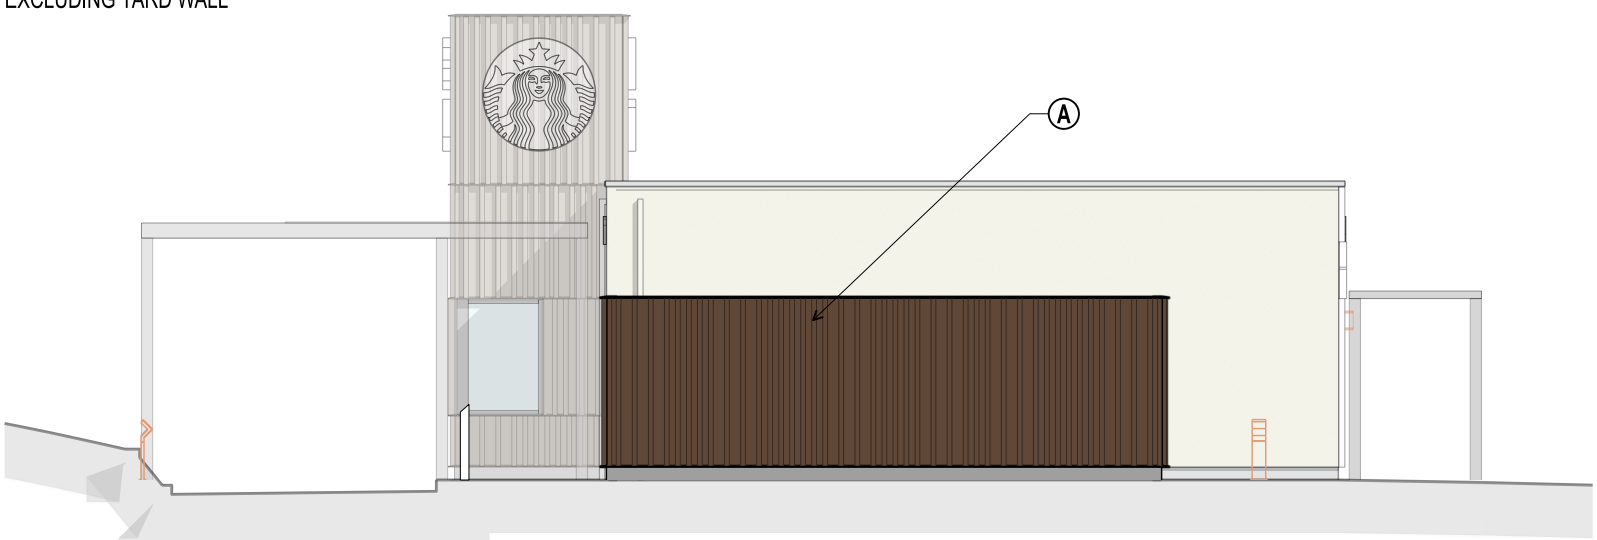

SIDE ELEVATION [SOUTH WEST]

INCLUDING YARD WALL

SCALE 1:100

0m 1 2 3 4 5 6

NOTES

SIGNAGE SHOWN IS INDICATIVE ONLY AND SUBJECT TO A SEPERATE APPLICATION FOR ADVERTISMENT CONSENT.

SHADOWS SHOWN ARE ARE FOR GRAPHIC REPRESENTATION ONLY.

- (A) TIMBER FEATURE CLADDING
 TIMBER BATTENS ON ENGINEERED TIMBER BACKING
 COLOUR: STAINED WOODEX AQUA CLASSIC T8017
- (B) THROUGH-COLOUR RENDER
 COLOUR: ASH WHITE
- (C) PPC ALUMINIUM GLAZING
 COLOUR: RAL9011
- (D) PPC ALUMINIUM FLASHINGS
 COLOUR: RAL7030
- (E) FREE-STANDING TIMBER PERGOLA
 COLOUR: STAINED WOODEX AQUA CLASSIC T8040
- (F) RAINWATER PIPE
 COLOUR: RAL7030
- (G) STEEL FE / DELIVERY DOOR
 COLOUR: RAL9011

REV. DATE NOTES INIT.

CLIENT / PROJECT

GLENBROOK
ST. MARYS GATE
ROCHDALE

DRAWING TITLE

PROPOSED ELEVATIONS

STATUS

PLANNING

DATE	DRAWN	SCALE @ A3
07.02.23	AJP	1:100

PROJECT NUMBER	UNIT / BLOCK	CI / SFB CODE	TYPE & NUMBER	REVISION LETTER

DRAWING NO.

11390 PL E01

Site Location Plans	L	GA Plans	P	Elevations	E
Sections	S	Details	D	Prefix: Colour	C

THE RATCLIFFE GROVES PARTNERSHIP

MANCHESTER
105 MANCHESTER ROAD
BURY LANCASHIRE BL9 0TD
T. 0161 797 6000 E. manchester@rgp.uk.com
www.rgp.uk.com

LONDON
19 BEDFORD ROW
LONDON WC1R 4EB
T. 020 7600 6666 E. london@rgp.uk.com

RGP architects

adam.pridgeon St Mary's gate Rochdale 15/02/2023 09:14:24 P:\0DGN\11000\11300-11399\11390\1-Sheets\03_PL_Planning\11390-PL_E01.dgn