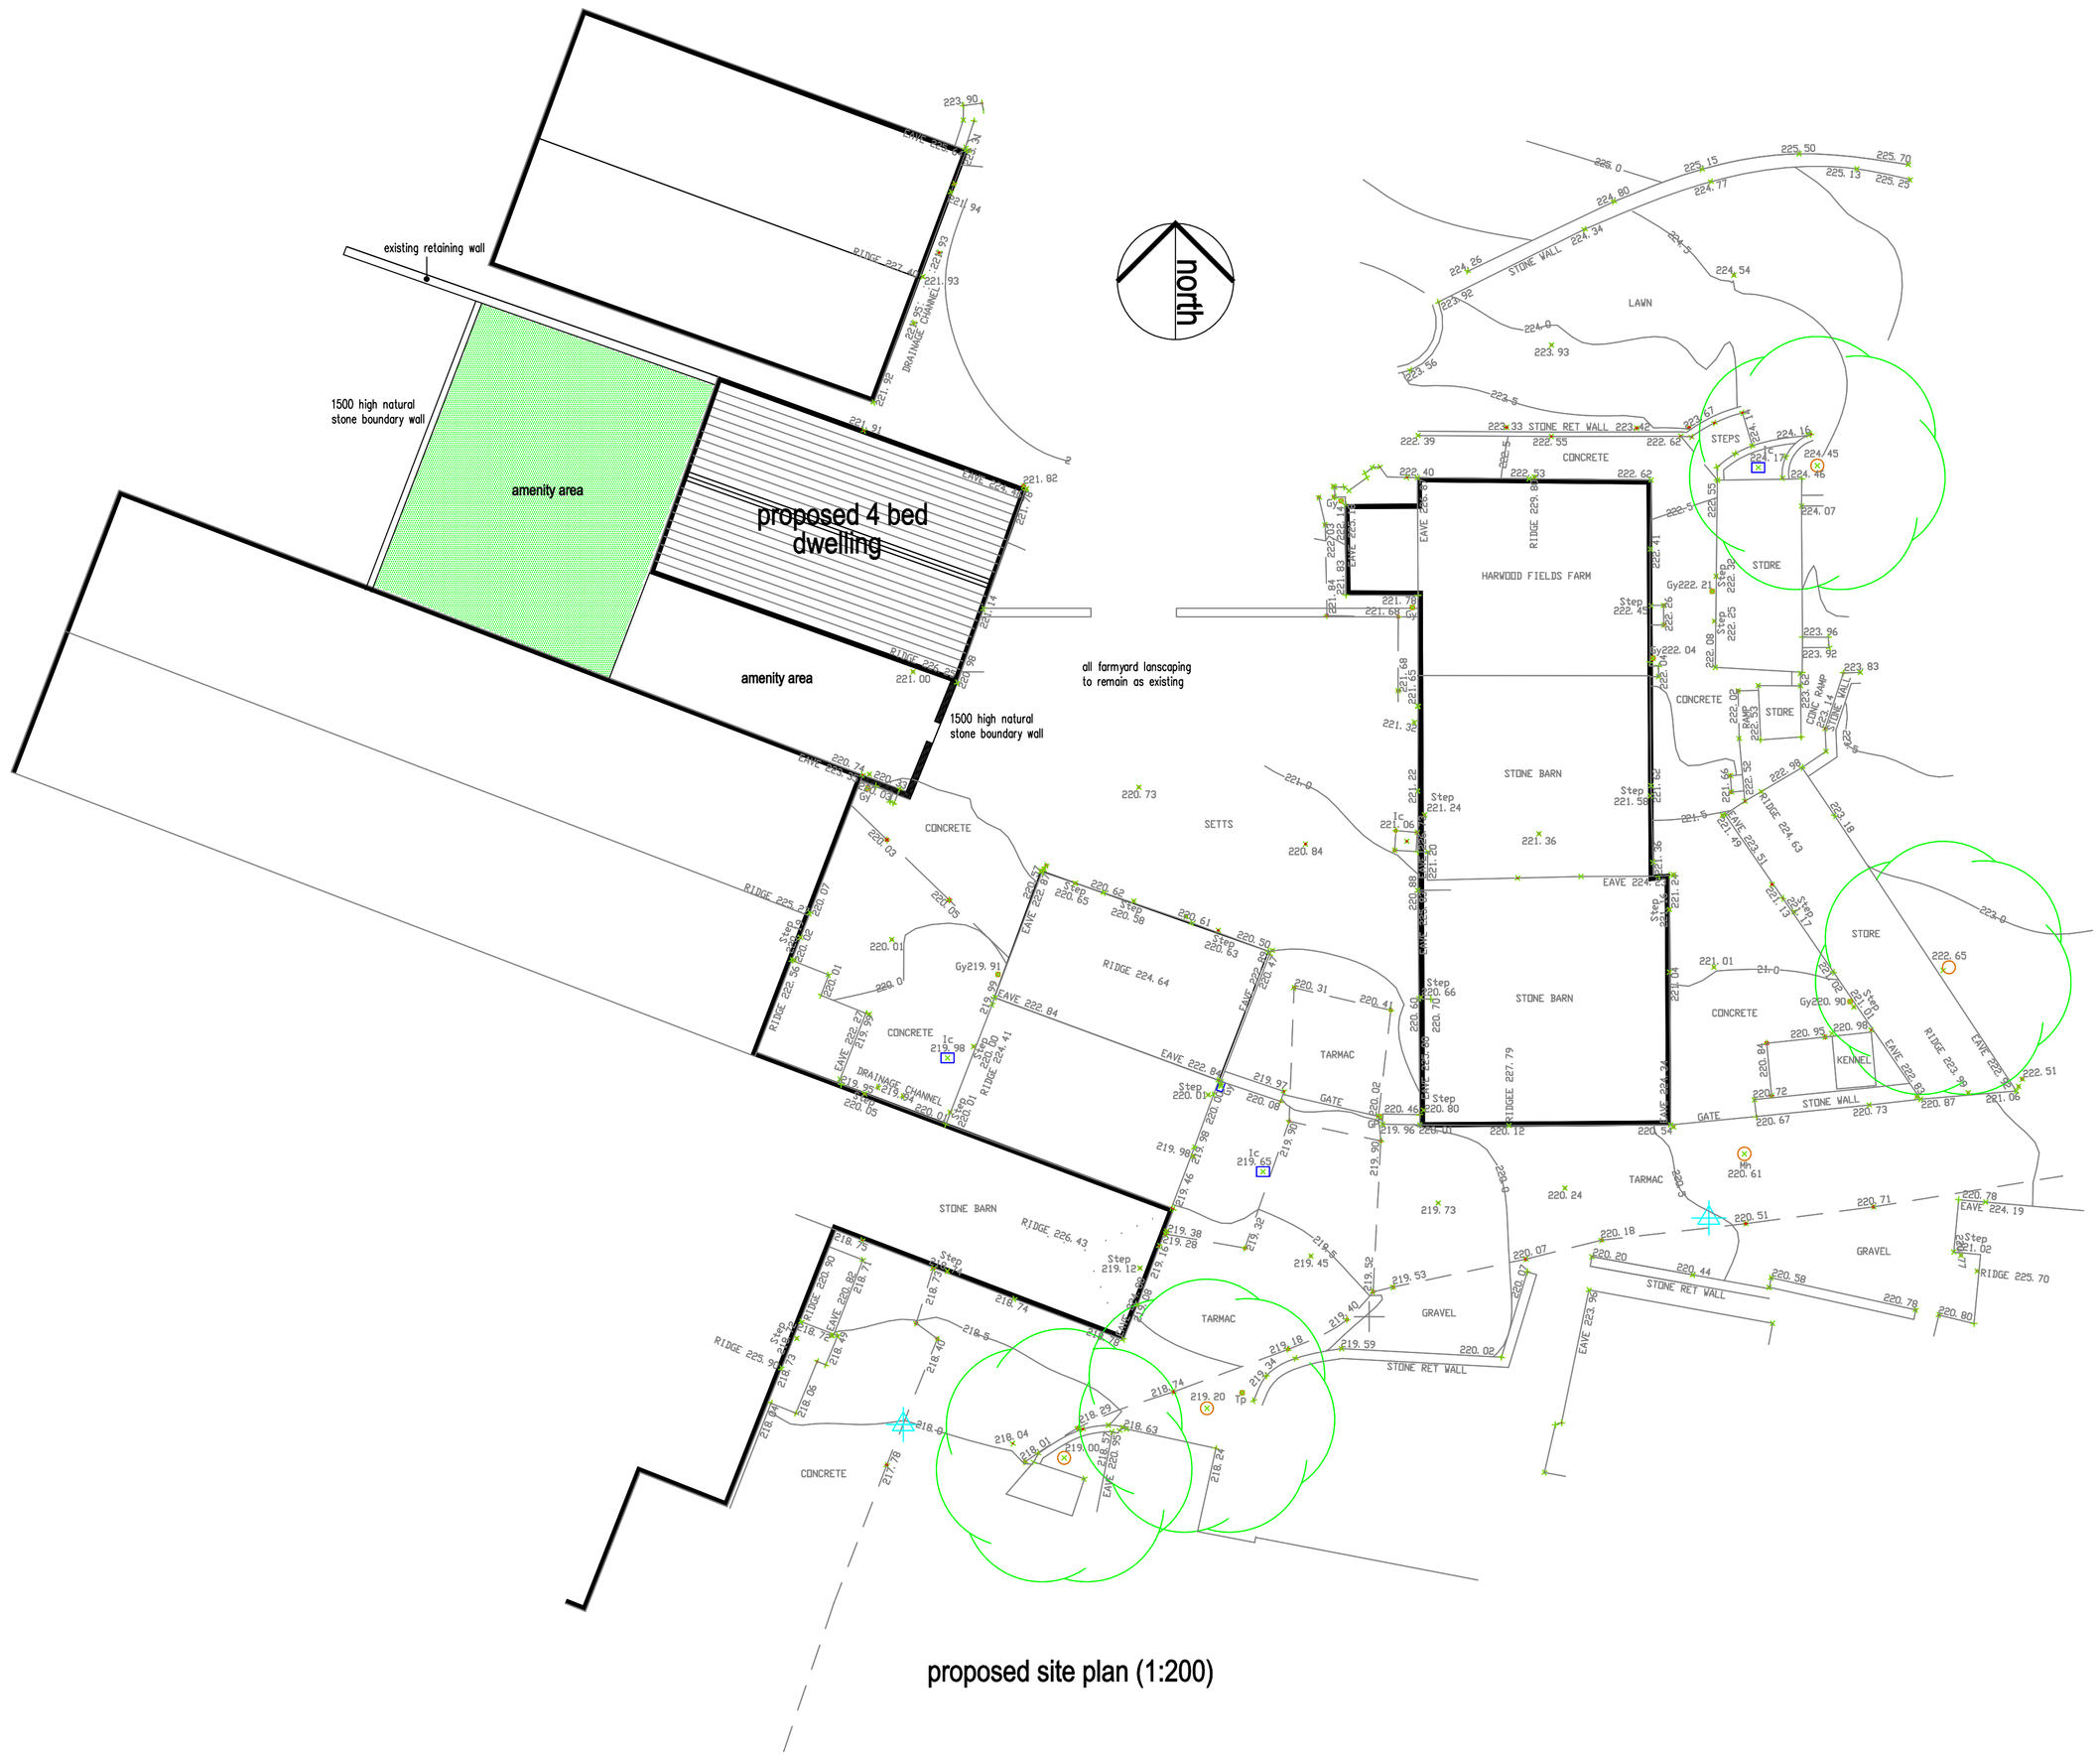


proposed site plan (1:200)

proposed conversion of existing equestrian building to form 4 bed dwelling

Robinsons Equestrian Harwood Fields Farm Birtle

scale 1:100 1:200 @ A1

0m 10m

linear scale 1:100 @ A1

drawing number SR-24-09-23-B

Rae Connell Associates Building Design and Planning Consultants
214 Burnley Road Bacup Lancashire 01706 873000