
ALL DIMENSIONS ARE IN MILLIMETRES UNLESS OTHERWISE INDICATED.

DO NOT SCALE FROM THIS DRAWING. IF IN DOUBT ASK.

THIS DRAWING SHALL BE READ IN CONJUNCTION WITH THE PROJECT SPECIFICATION AND ALL OTHER PROJECT DOCUMENTATION.

GENERAL & EMERGENCY LIGHTING NOTES

1. THIS DRAWING IS A TENDER DESIGN DRAWING ONLY.
2. THE ELECTRICAL SUB-CONTRACTOR SHALL PREPARE HIS OWN CONSTRUCTION/WORKING DRAWINGS BASED UPON THIS AND OTHER ARCHITECTURAL AND STRUCTURAL ENGINEERING DRAWINGS (AVAILABLE FROM OTHERS.
3. ALL PLANT AND EQUIPMENT SHALL BE INSTALLED IN ACCORDANCE WITH THE MANUFACTURERS INSTRUCTIONS.
4. ALL INSTALLATIONS SHALL COMPLY WITH THE REQUIREMENTS OF BS7671 (IET WIRING REGULATIONS).
5. EMERGENCY LIGHTING INSTALLATIONS SHALL COMPLY WITH BS 5266-1 AND BUILDING REGULATIONS APPROVED DOCUMENT PART B. INSTALLATIONS TO COMPLY ALSO WITH BAFE SP203-4

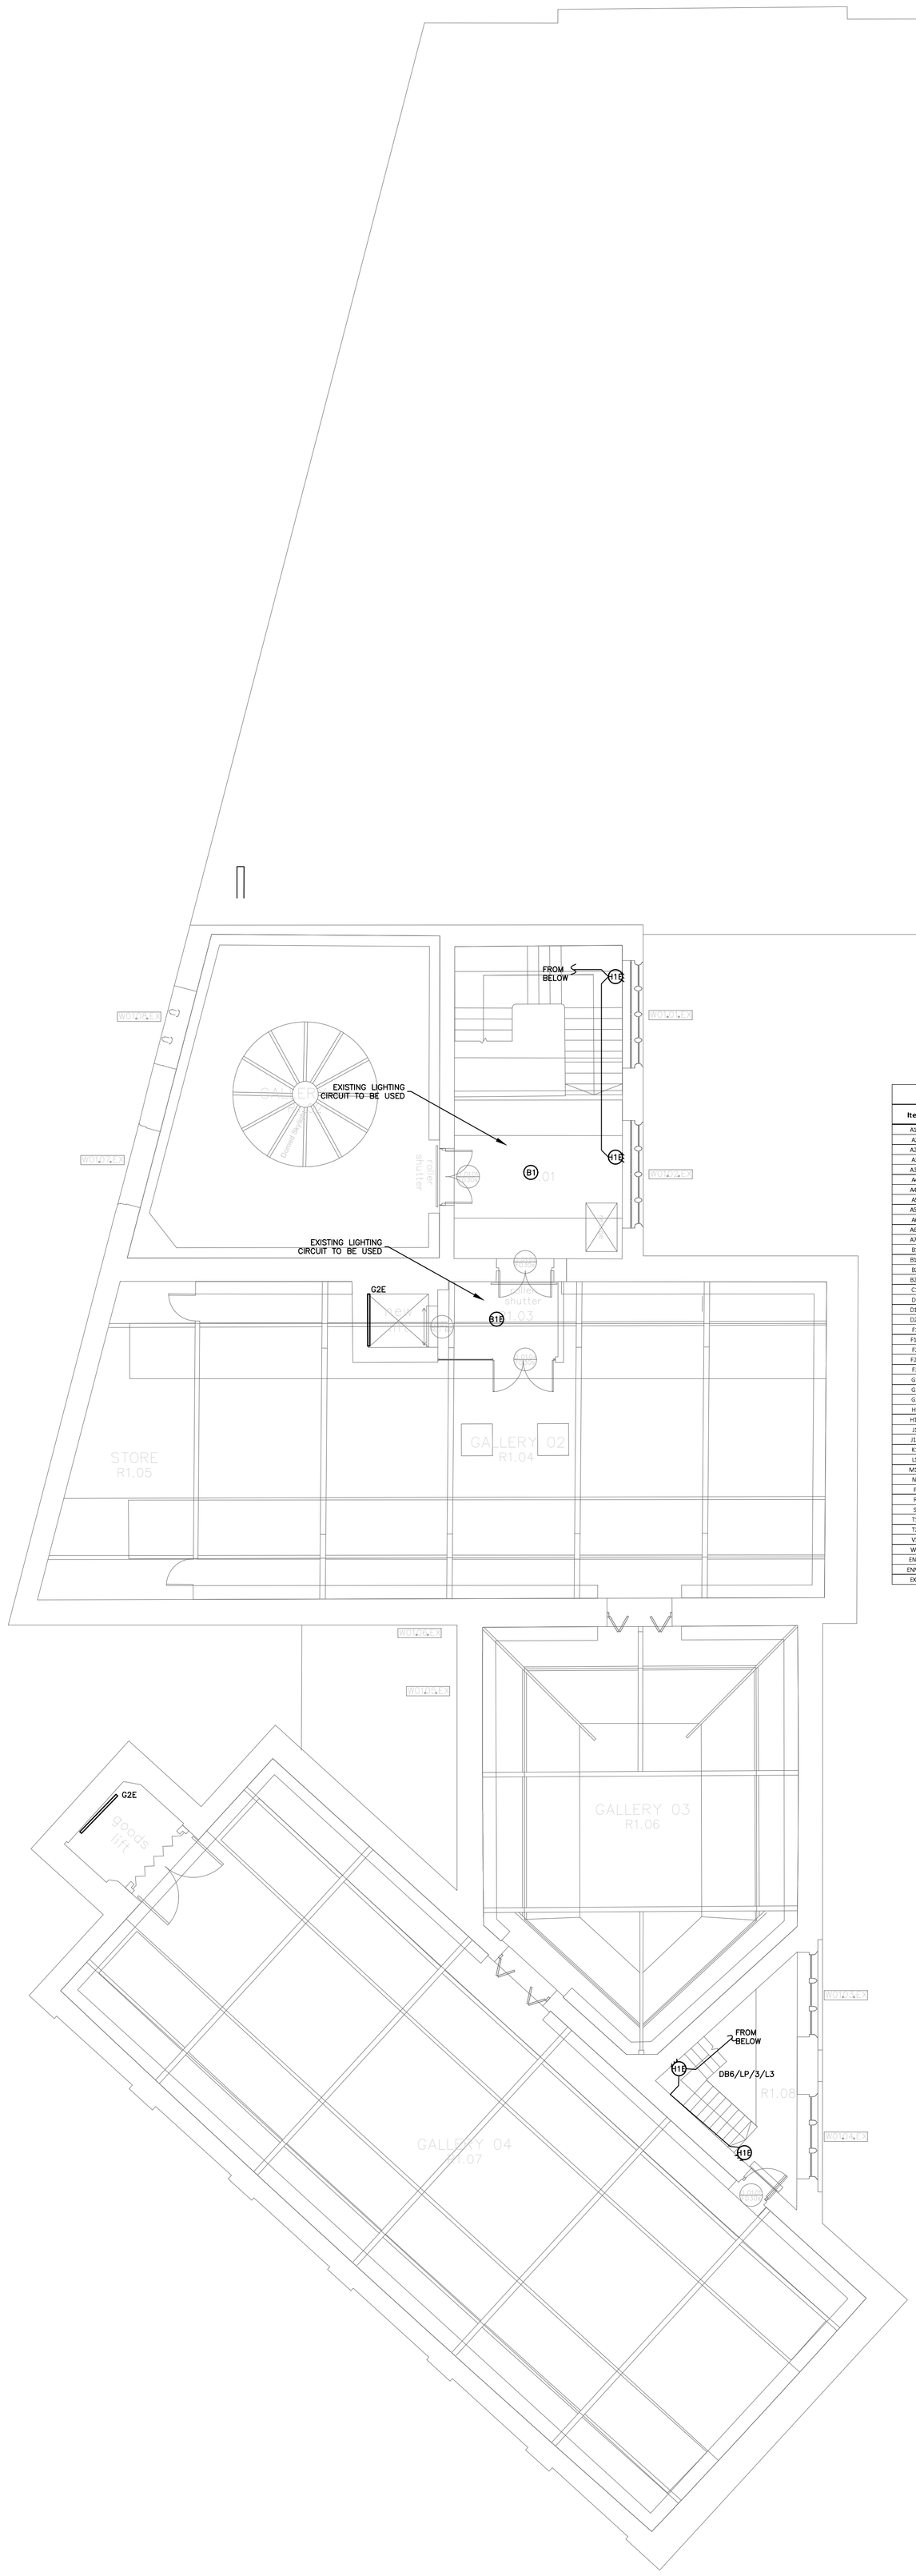

EE	EMERGENCY EXIT LUMINAIRE AS THORLUX WLX17465L LEXI 1W EXIT SIGN ARROW UP
ON AIR	ON AIR WARNING LUMINAIRE AS D&R ON-AIR LIGHT LED SIGNAL LIGHTING 9000-0052-4037
	RECESSED STANDALONE EMERGENCY LUMINAIRE AS THORLUX WFF19313Z FIREFLY PLUS RECESS MOUNTED SMARTSCAN EMERGENCY
	SURFACE MOUNTED STANDALONE EMERGENCY LUMINAIRE AS THORLUX WFF20004Z FIREFLY PLUS SMARTSCAN EMERGENCY
[1]	SURFACE MOUNTED STANDALONE EMERGENCY LUMINAIRE AS THORLUX 19137ZF FIREFLY PLUS SMARTSCAN EMERGENCY
	MANUAL ON/OFF CONTROLLER AS THORLUX SS20321
SS	SCENE SETTING CONTROLLER AS THORLUX SS20213

NOTE 1

2No EMERGENCY MAINTAINED LUMINAIRES TO INCORPORATE A DOUBLE POLE RELAY TO ISOLATE BOTH OUTGOING OUTPUT OF WHITE LED MODULE AND THE GREEN LED INDICATOR WHEN PRESSING NON LATCHING PUSH TO MAKE SWITCH IN TECH ROOM

LEGEND		
Item	**Cat No**	**Description**
A1E	THORLUX - WHB18688SSUL	Suspended Hi-Bar, 45w LED up/down, low glare, Smartscan, Smartscan emergency
A2	THORLUX - HB18708SSUL	Suspended Hi-Bar, 30w LED up/down, low glare, Smartscan
A2E	THORLUX - WHB18708SSUL	Suspended Hi-Bar, 30w LED up/down, low glare, Smartscan, Smartscan emergency
A3	THORLUX - HB18709SSUL	Suspended Hi-Bar, 45w LED up/down, low glare, Smartscan
A3E	THORLUX - WHB18709SSUL	Suspended Hi-Bar, 45w LED up/down, low glare, Smartscan, Smartscan emergency
A4	THORLUX - HB18711ULSS	Suspended Hi-Bar, 60w LED up/down, low glare, Smartscan
A4E	THORLUX - WHB18711ULSS	Suspended Hi-Bar, 60w LED up/down, low glare, Smartscan, Smartscan emergency
A5	THORLUX - HB18712SSUL	Suspended Hi-Bar, 90w LED up/down, low glare, Smartscan
A5E	THORLUX - WHB18712SSUL	Suspended Hi-Bar, 90w LED up/down, low glare, Smartscan, Smartscan emergency
A6	THORLUX - HB18710SSUL	Suspended Hi-Bar, 34w LED up/down, low glare, Smartscan
A6E	THORLUX - WHB18710SSUL	Suspended Hi-Bar, 34w LED up/down, low glare, Smartscan, Smartscan emergency
A7E	THORLUX - WHB18707ULSS	Suspended Hi-Bar, 17w LED up/down, low glare, Smartscan, Smartscan emergency
B1	THORLUX - GT15071R	G3 recessed downlighter 16w LED with radar control
B1E	THORLUX - WGT15071R	G3 recessed downlighter 16w LED with radar control, Smartscan emergency
B2	THORLUX - GT15092R	G3 recessed downlighter 16w LED IP65 with radar control
B2E	THORLUX - WGT15092R	G3 recessed downlighter 16w LED IP65 with radar control, Smartscan emergency
C1	THORLUX - CZ17000SS	Cleanline, 600x600, recessed 26w LED, IP65, Smartscan
D1	CIAN-SL28	Suspended Ceiling Pendent as Iguzzini, Colour tbc
D1E	THORLUX - WCA17283SS	Clara 720 , 59 LED, Suspended, Smartscan, Smartscan emergency
D2E	THORLUX - WCA17284SS	Clara 720 , 100w LED, Suspended, Smartscan, Smartscan emergency
F1	THORLUX - KB17606SS	Kanby Controller 21w LED Smartscan, Smartscan
F1E	THORLUX - WKB17606SS	Kanby Controller 21w LED Smartscan, Smartscan, Smartscan emergency
F2	THORLUX - KB16108SS	Kanby Controller 37w LED Smartscan
F2E	THORLUX - WKB16108SS	Kanby Controller 37w LED Smartscan, Smartscan emergency
F3	THORLUX - KB16103SS	Kanby Controller 49w LED Smartscan, Smartscan
G1	THORLUX - TP19773R	Thoroproof, 30w LED, IP65 Radar control
G2	THORLUX - TP19775R	Thoroproof, 23w LED, IP65 Radar control
G3	THORLUX - TP19776R	Thoroproof, 46w LED, IP65 Radar control
H1	THORLUX - OV19282SS	Ovix 24w LED, Smartscan
H1E	THORLUX - WOV19282SS	Ovix 24w LED, Smartscan, Smartscan emergency
J1	THORLUX - PM016PXWR	Prismalette 360 , 16w LED, Radar control
J1E	THORLUX - WPM016PXWR	Prismalette 360 , 16w LED, Radar control, Smartscan emergency
K1	THORLUX - PT22M4WA	Pitch Pro 22w Medium Beam Dali
L1	THORLUX - TOR19762L	Tora 6.6w LED Fixed Output (switched via Smartscan hub LCM 14720)
M1E	THORLUX - WPM008HXGR	Prismalette 360 , 8w LED, Radar control, Smartscan emergency
NI	THORLUX - STF17570LFC380	Starflood 34w Fixed Ouput (photocell and timeclock control by others)
P	ANSELL - AFAQED/3NM/ST/1P65/B	Falcon, external surface mounted ultra low profile emergency downlight
R	IGUZZINI - E137	External in ground wall washer optic uplight
S	THORLUX - KT19993SS	Kast Wall Mounted 20w Up / Downlights Smartscan
T1	IGUZZINI ISOLA-QL74PA45	Suspended Pendant
T2	IGUZZINI ISOLA-QL71PA45	Suspended Pendant
V1	IGUZZINI EASY-QU44	Surface Mounted Pendant
W1	IGUZZINI PALCO QC12	Recessed Track
ENM	THORLUX -WFF19313Z	Firefly plus, recess mounted, Smartscan emergency
ENM1	THORLUX -WFF20004Z	Firefly plus, surface mounted, Smartscan emergency
EX1	THORLUX -WLX17465L	LEXI, 1w LED, EXIT sign, arrow up.

Revision	Date	Description
T2	09.11.2023	TENDER ISSUE
T1	29.09.2023	TENDER ISSUE

Client & Site

YOUR TRUST
TOUCHSTONES
ROCHDALE

Title

PROPOSED GENERAL & EMERGENCY LIGHTING LAYOUT

FIRST FLOOR

Steven A. Hunt & Associates
Hangar 9, De Havilland Drive, Liverpool L24 8RN
T 0151 427 8009
W www.stevenhunt.com **E** info@stevenhunt.com

Scale: 1:100 Size: A1 Drawn: JH Chkd: SH

ISO19650 Compliant

Drawing No.

Project	Origin	Zone	Level	File Type	Role	Number	Suitability	Rev:
4025	SHA	XX	01	DR	E	1000	S2	T2

TENDER

Y:\4025 - Rochdale Touchstones\6.0 Drawings\6.2 Electrical Engineering\E100 - Lighting.dwg
Plot Date: 10 November 2023 Layout Name: 4025-SHA-XX-01-DR-E-1000 - General & Emergency Lighting Layout - First Floor / Paper Size: ISO A1 (594.00 x **841.00**)MM/HUNDLER