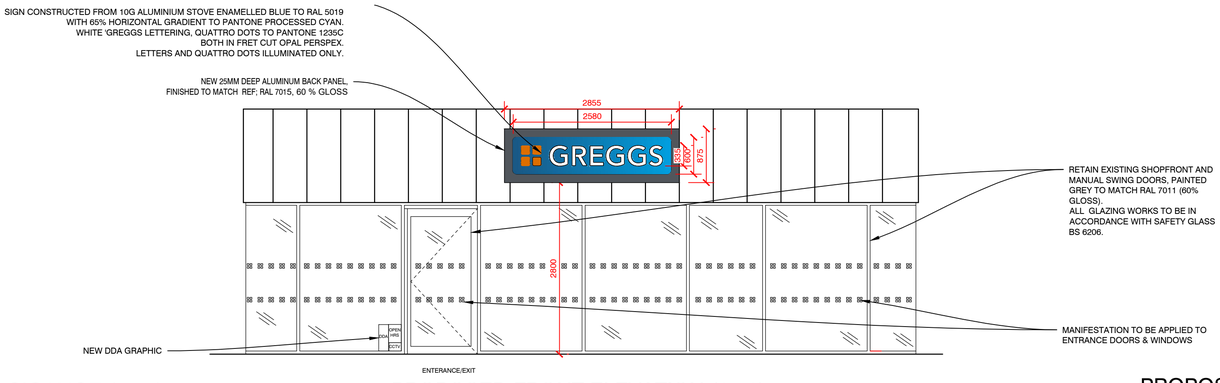
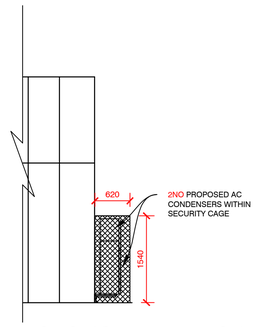


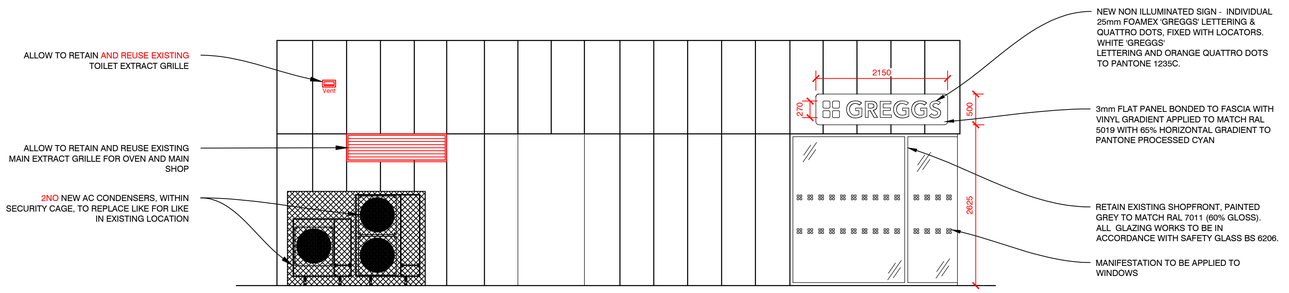

PROPOSED SECTION THRU' SIGANGE (1:50)



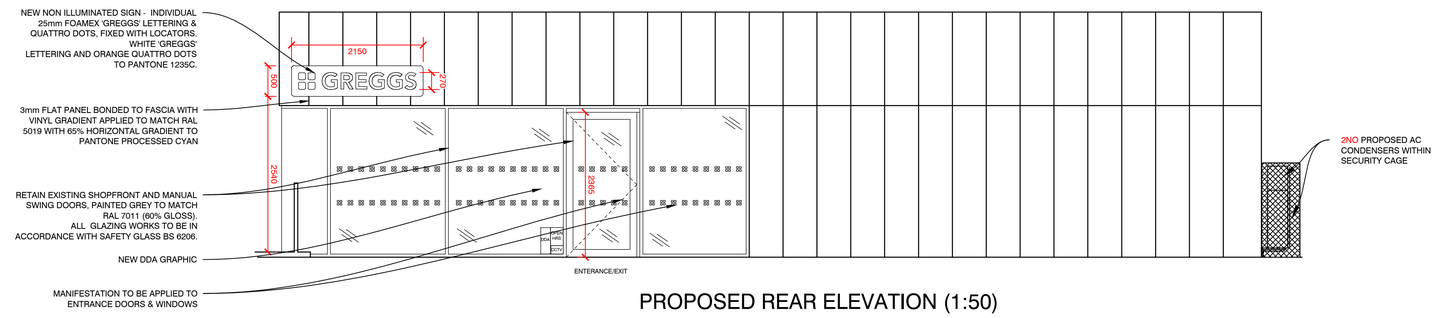

PROPOSED FRONT ELEVATION (1:50)



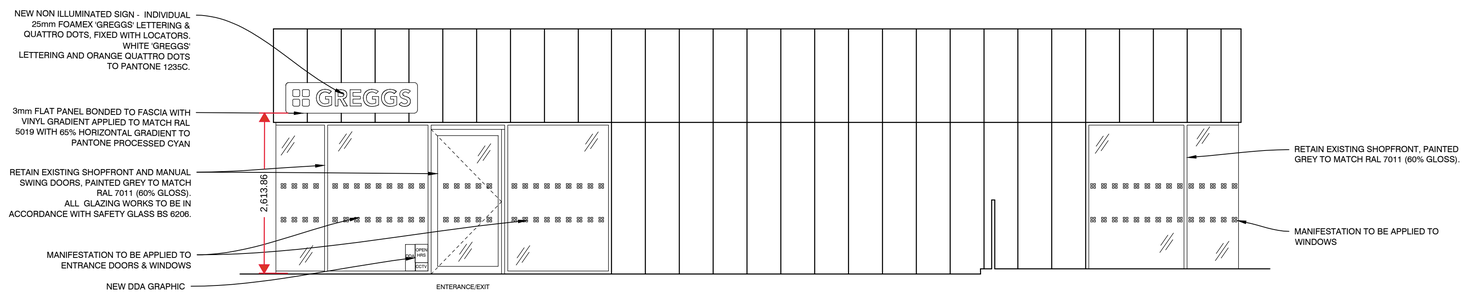

PROPOSED SECTION THRU' AC (1:50)




PROPOSED RH SIDE ELEVATION (1:50)




PROPOSED REAR ELEVATION (1:50)




PROPOSED LH SIDE ELEVATION (1:50)

U22 RIVERSIDE WALK
ROCHDALE
GREATER
MANCHESTER
OL10 1BE

0 500 1000 1500 2000 2500mm

SCALE 1:50