
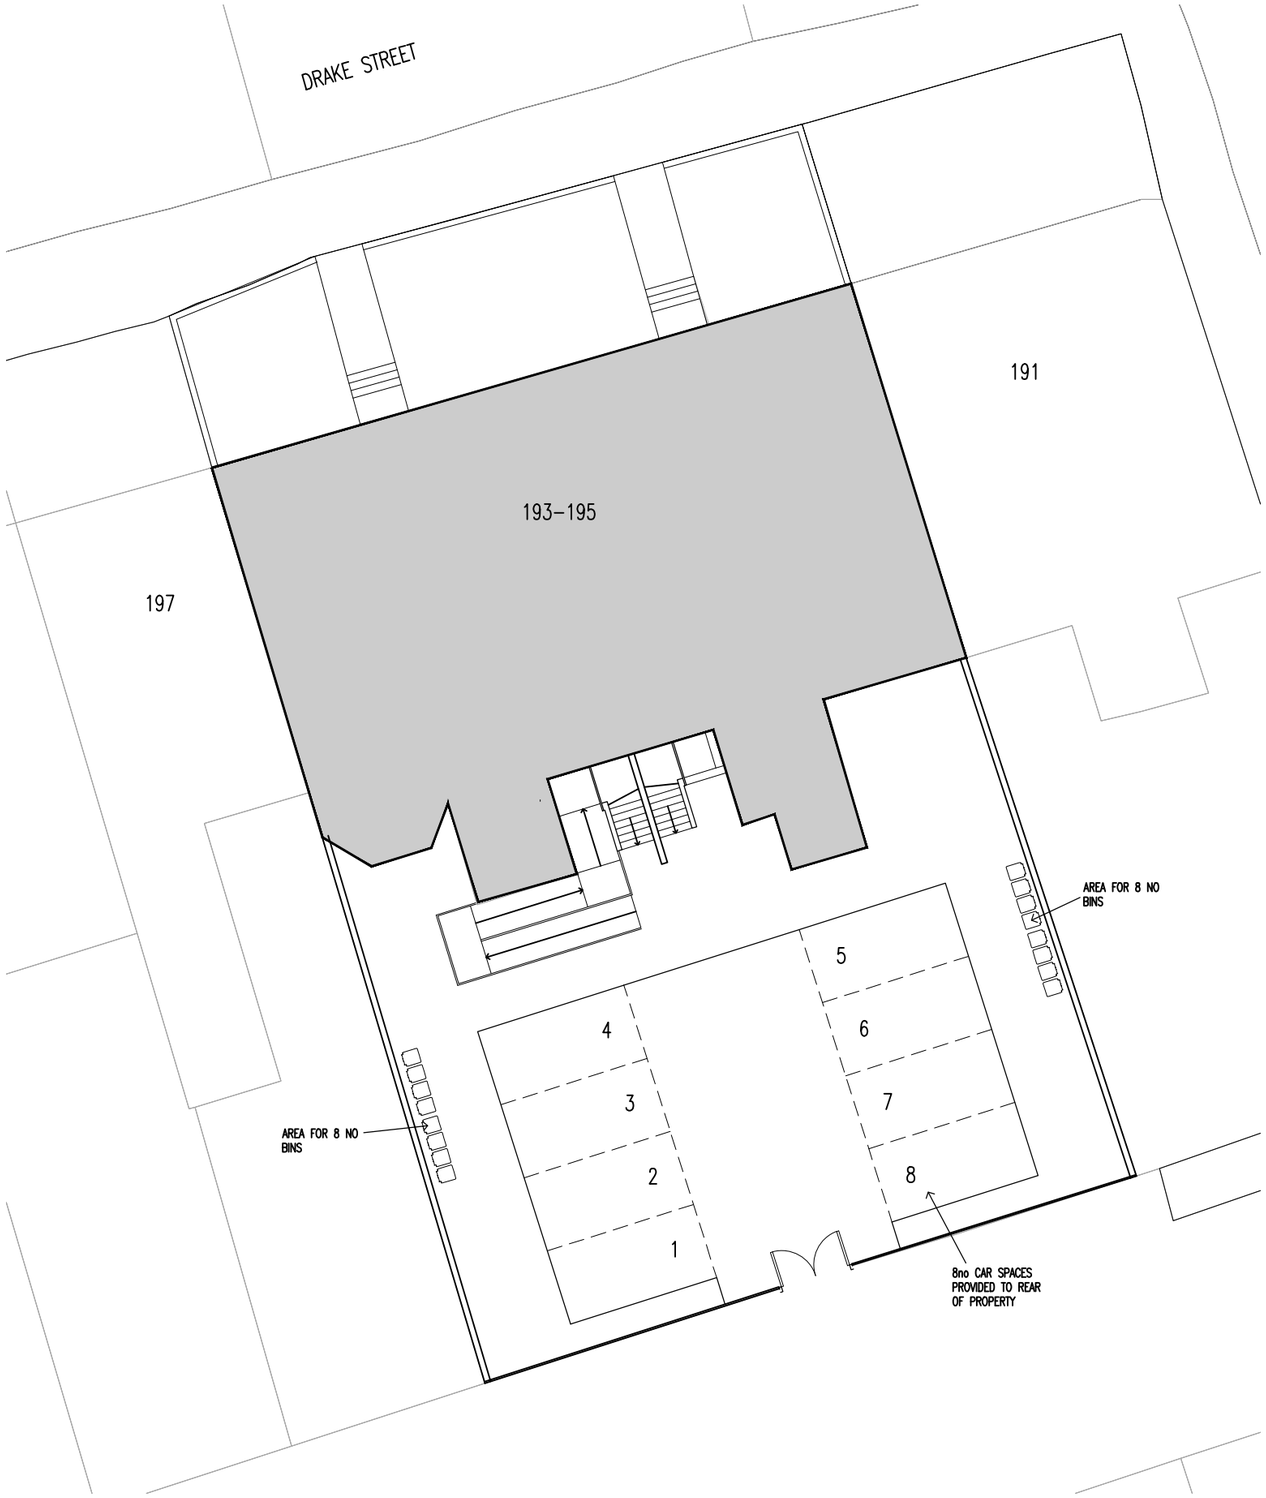


PROPOSED BLOCK SITE PLAN
1:200@A3

0 5 10 15 20m
1:200

0 25 50 75 100 125m
1:1250

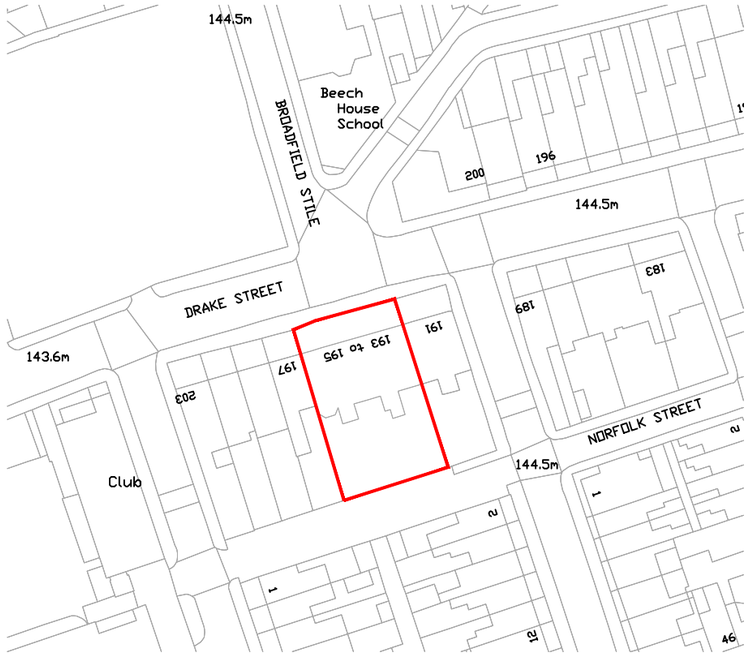

SITE LOCATION PLAN (798sqm)
1:1250@A3

Rev	Amendments	Date	Ints

Mark Gordon Design + Associates

Project
193–195 DRAKE STREET,
ROCHDALE, OL11 1GF

Drawing Title
SITE LOCATION PLAN
AND PROPOSED SITE PLAN

Drawn TW	Checked _
Date DEC 2023	Scale@A3 1 : 100
Drawing No. 193–195DS/200/PL	Rev.