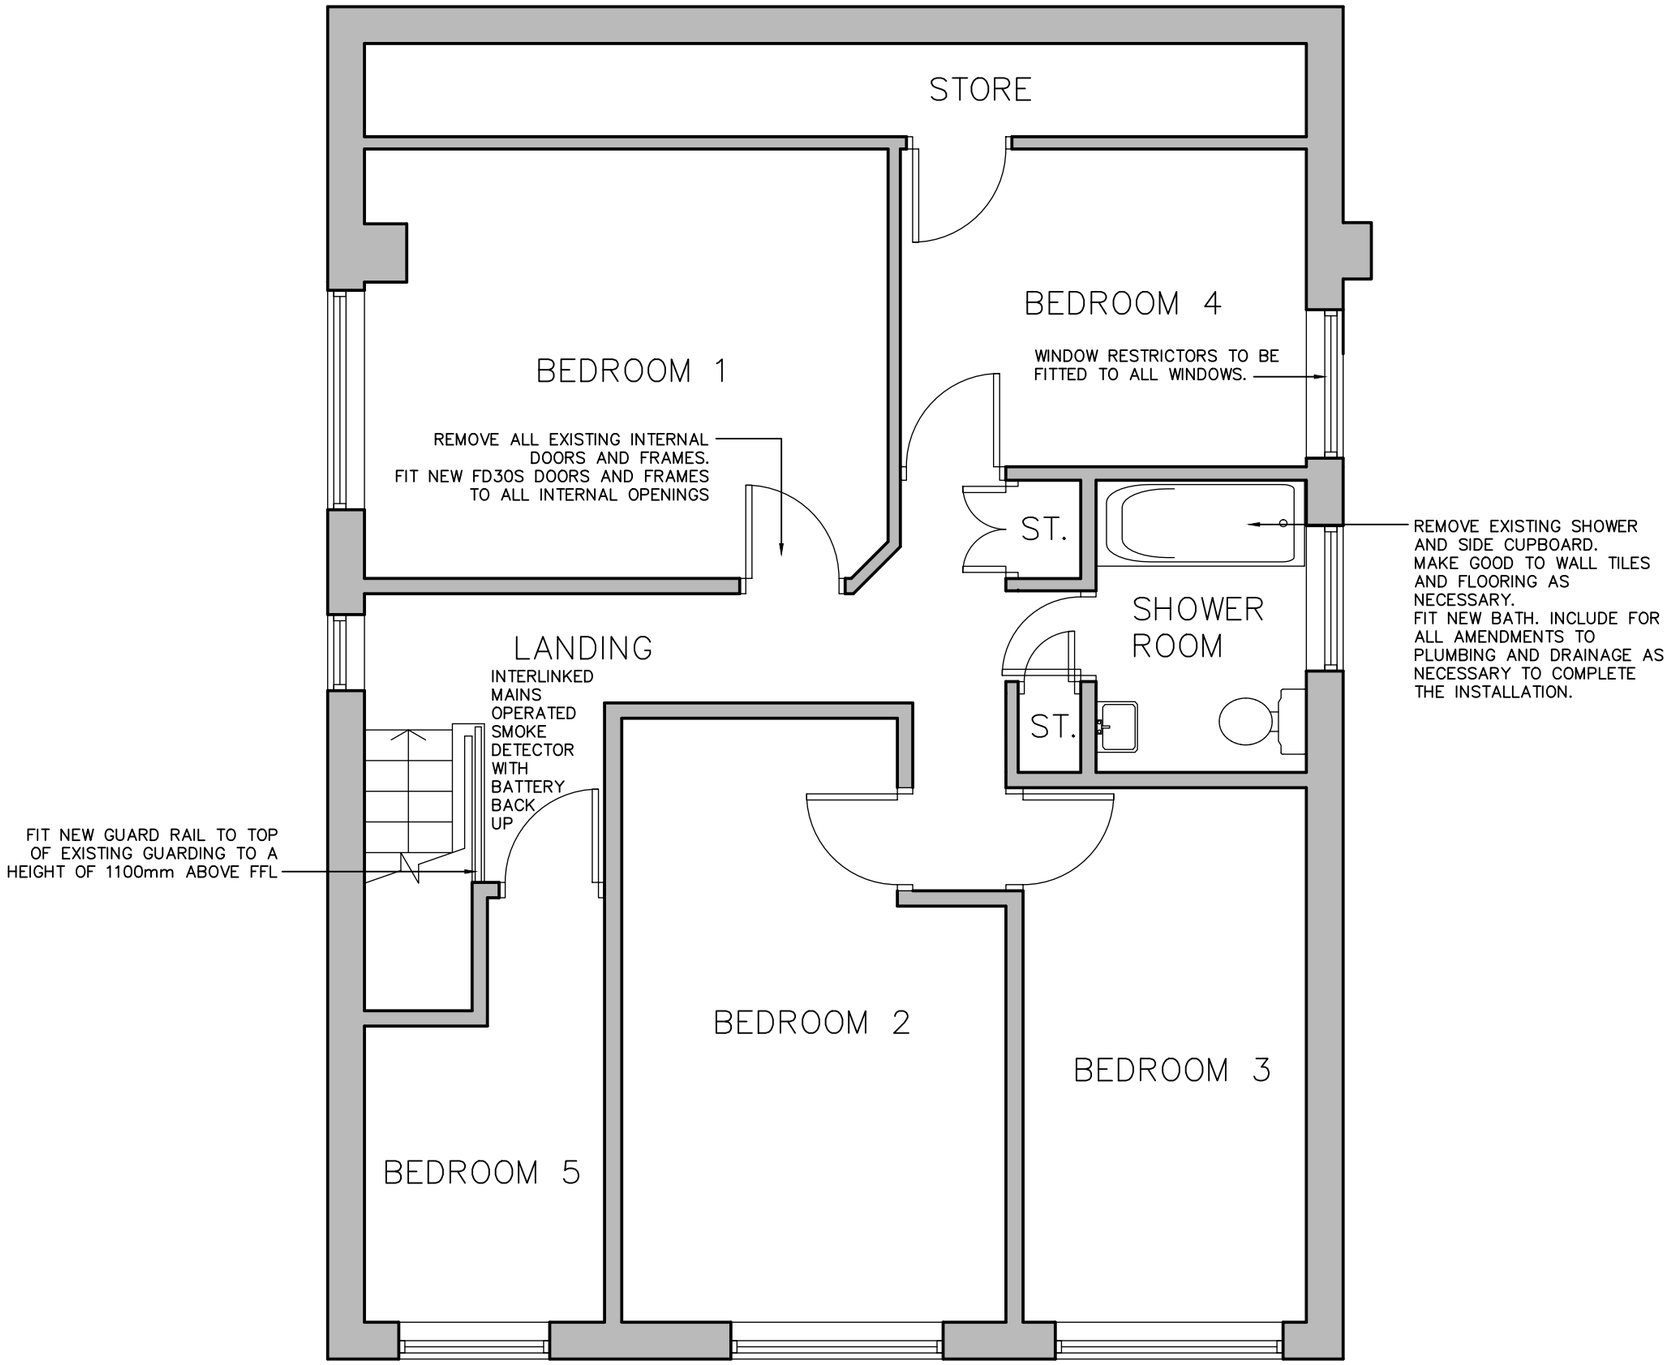


NOTES

- ALL DIMENSIONS TO BE CHECKED ON SITE
- NO DIMENSIONS TO BE SCALED FROM THIS DRAWING UNLESS OTHERWISE STATED

REVISION	DATE

FAST ARCHITECTURE

CLIENT
ROCHDALE BOROUGH COUNCIL
ECONOMY AND PLACE

PROJECT
15 BANKFIELD LANE
NEW CHILDRENS' HOME

DRAWING TITLE
FIRST FLOOR PLAN
AS PROPOSED

SCALE	DATE	
1:50 @A3	10.24	
JOB NO.	DRAWING NO.	REV.
2024-23	10	