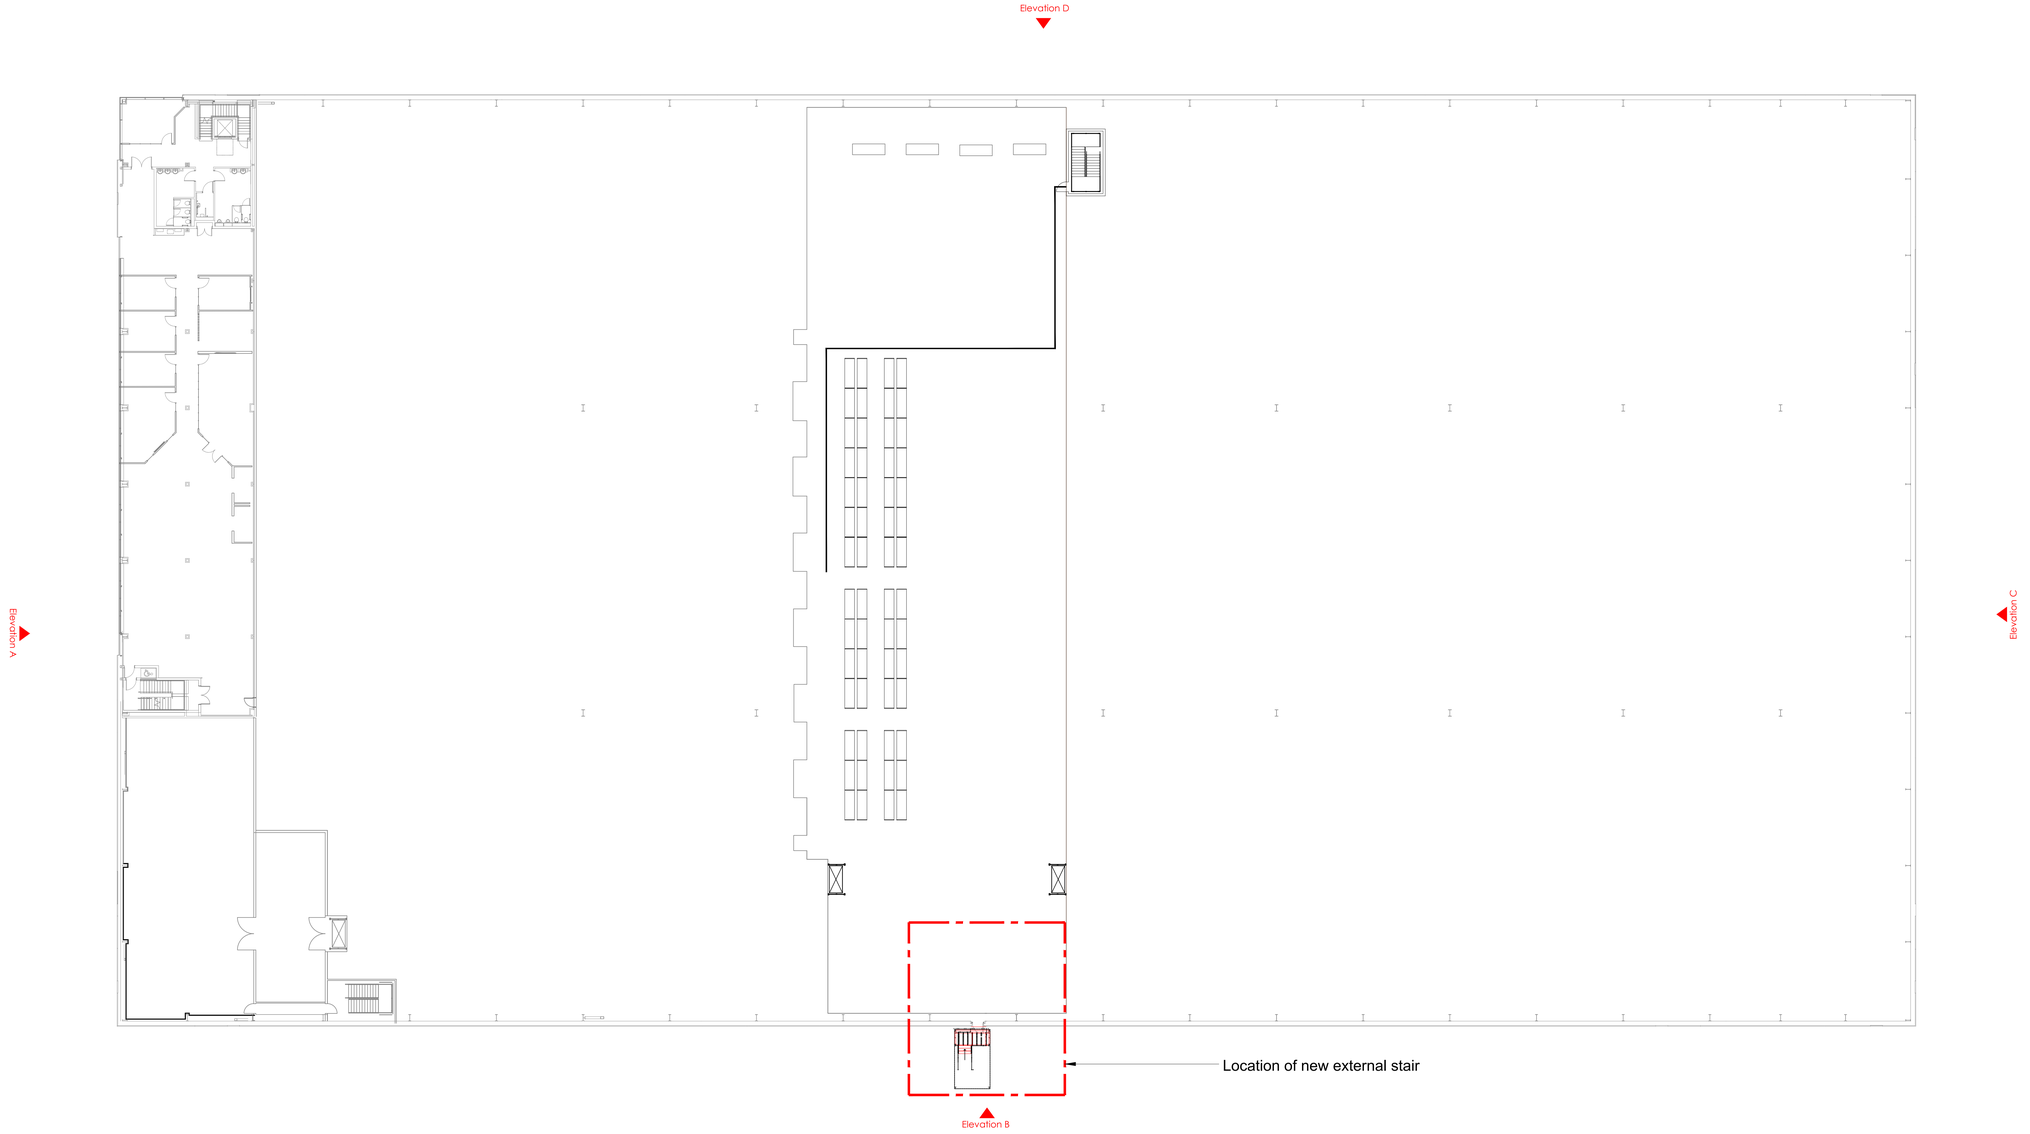


Proposed Second Floor Plan *Scale 1:200*

NOTES:

The copyright of this drawing is held by Lea Hough & Co Chartered Surveyors LLP.

Do not scale from this drawing. All dimensions must be checked and verified by the contractor prior to works commencing on site.

REVISIONS

REV	DESCRIPTION	DATE	AMENDED

LeaHough
CHARTERED SURVEYORS
Survey Valuation Design Planning Sales

Oaskshaw House
2 Capricorn Park
Blakewater Road
Blackburn
Lancashire
BB1 5QR
Tel: 01254 260196

8 Eaton Avenue
Matrix Office Park
Buckshaw Village
Preston
Lancashire
PR7 7NA
Tel: 01772 458866

Email: info@leahough.co.uk
Web: www.leahough.co.uk

RICS

CLIENT:
Cleveland Mciver Limited
Hollingworth Mill
Smithy Bridge Road
Littleborough
OL15 8QF

PROJECT ADDRESS:
Imperial 165
Kingsway Business Park
John Milne Avenue
Rochdale
OL16 4NZ

PROJECT TITLE: External Alterations

DRAWING TITLE: Proposed Second Floor Plan

PAPER SIZE:	DRAWING NUMBER:	REV
A0	BS.24-085/08	-

SCALE:	DATE:	DRAWN BY
1:200	August 2024	RO