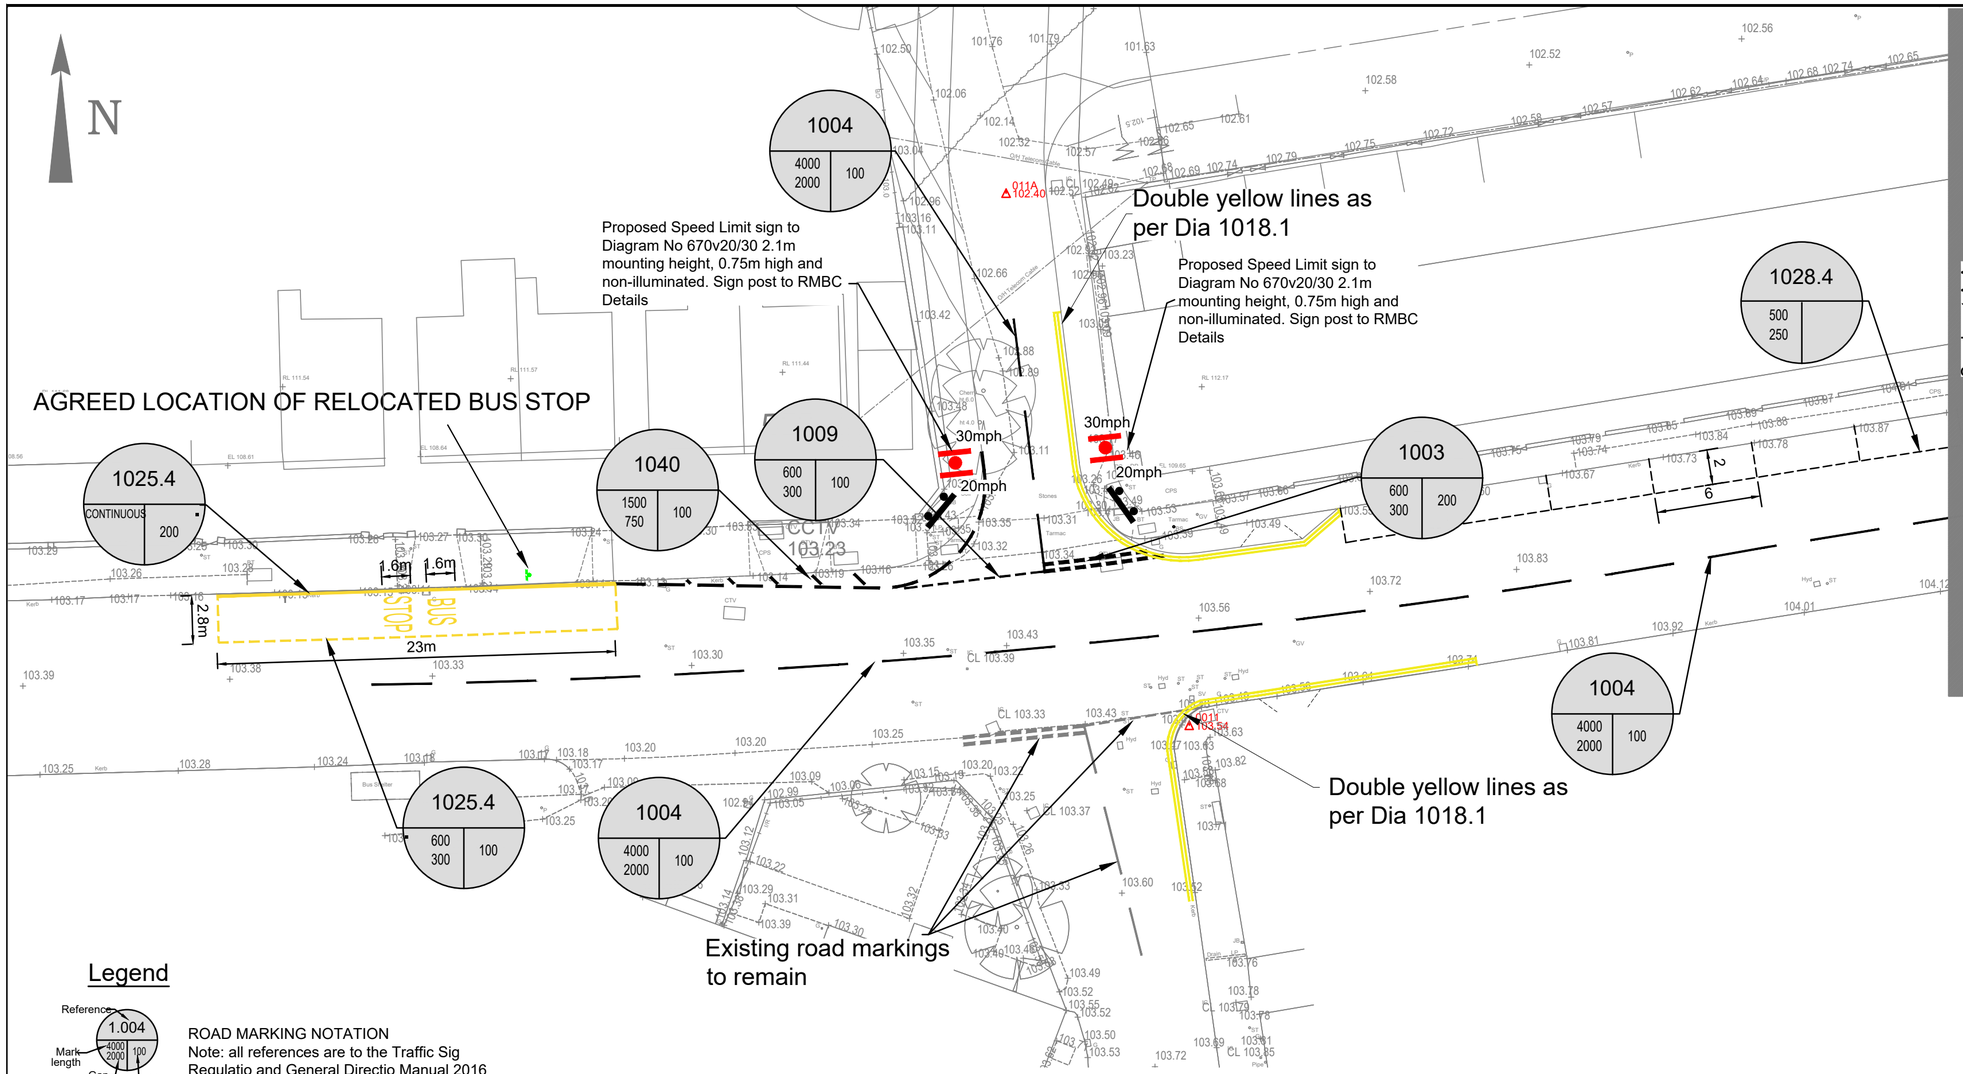



## Legend

Reference 1.004 (Mark length 4000, Gap length 2000, Line width 100)

ROAD MARKING NOTATION
Note: all references are to the Traffic Sig Regulatio and General Directio Manual 2016

Proposed speed limit sign to Diagram 670V20/30. 2.4m mounting height, signage 0.75m high and illuminated.

30


Diagram 670V20/30 (numerical value changes dependant on speed zone)

Street Name Plate to Rochdale MBC specification

Bus Stop signage to Rochdale MBC specification

The details provided on this drawing are subject to comments by all the relevant approving authorities. Until such time as all comments have been received and incorporated onto the drawings, all the information provided and costings, are used at Kellen Homes risk and no liability will be accepted by RSK. Scheme based on Kellen Homes S278 site plan Rev A

Details in this drawing are based on topo survey 13989C by Survey Systems

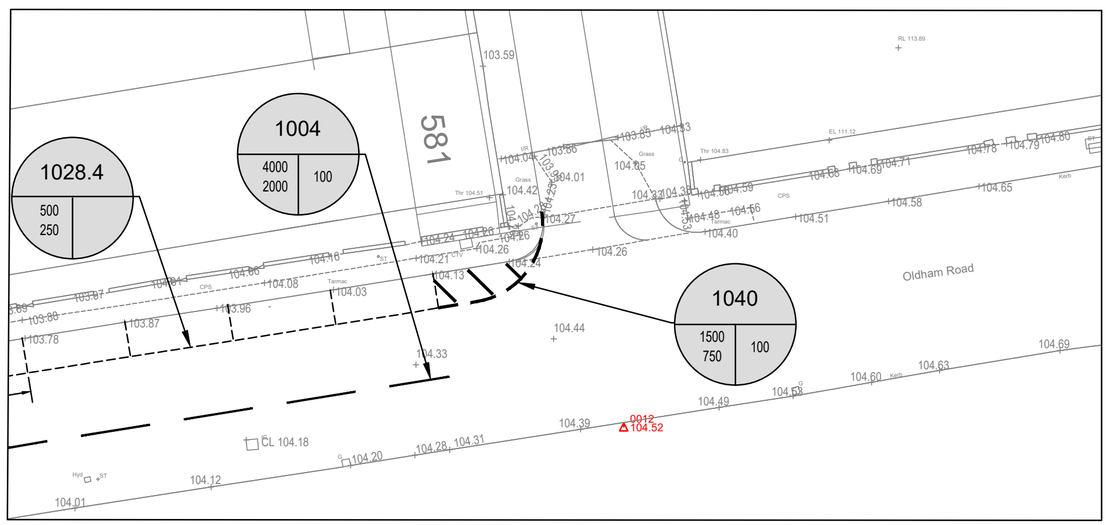


Inset A-A

## CIVIL / STRUCTURAL DESIGN RISK MANAGEMENT

Abnormal or unusual residual risks associated with the design outcomes shown on this drawing are:-

RSK LDE LTD has followed its Design Risk Management process for Hazard Elimination and Risk reduction in developing the designs shown on this drawing.
Abnormal or unusual residual risks may be shown above where it is considered that such risk may not normally be expected by competent persons engaged on work of this nature or type.

| Rev. | Date | Amendment | Drawn | Chkd. | Appd. |
|---|---|---|---|---|---|
| P2 | 09.05.22 | Updated to client comments | DS | MS | |
| P1 | 27.04.22 | First Issue | MS | | |

RSK
LAND & DEVELOPMENT ENGINEERING LTD
Spring Lodge
172 Chester Road
Helsby
Cheshire, WA6 0AR
United Kingdom
Tel: +44 (0) 1928 726006
Fax: +44 (0) 1928 725633
Email: lde@rsk.co.uk
Web: www.rsk.co.uk

Client
Kellen Homes

Project Title
Proposed Junction to Oldham Road

Status
INFORMATION

Drawing Title
S278 Signing and Lining

| Drawn | Date | Checked | Date | Approved | Date |
|---|---|---|---|---|---|
| MS | APR'22 | | | | |

| Scale | Orig Size | Dimensions |
|---|---|---|
| 1:250 | A2 | m |

Project No.: 882333
Drawing File:
Drawing No.: 41-06-02
Rev.: P2

Scale 1:250
0 2.5 5 7.5 10 12.5m