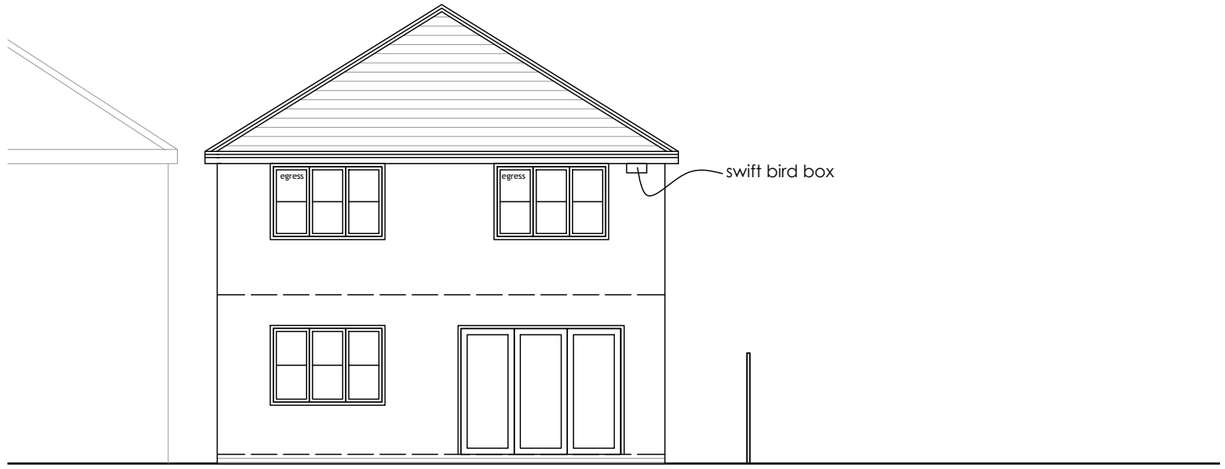



north elevation 1:100

site to be cleared, turfed and maintained

permeable paving to be hydropave concrete textured flags in charcoal colourway by Tobermore

shrubbery as per planting table

proposed tree as per planting table

bin store location:-
1no general; 1no glass; 1no paper;
1no grass etc

All levels and dimensions must be checked on site by contractor prior to commencemt of works. Any variations must be reported to the client.

All information hereon in is the copyright of the designer. Copying in full or in part is forbidden without the written permission from the designer.

Client: Maga Projects

Project: New Dwelling at 1 Lister Rd, Middleton

Title: Proposed Biodiversity enhancments

Revision:

Drawing Number: 840-br13

Drwg Scale: 1:200 a3

MAHE Architecture