



PROPOSED ROOF PLAN (SCALE 1:200)

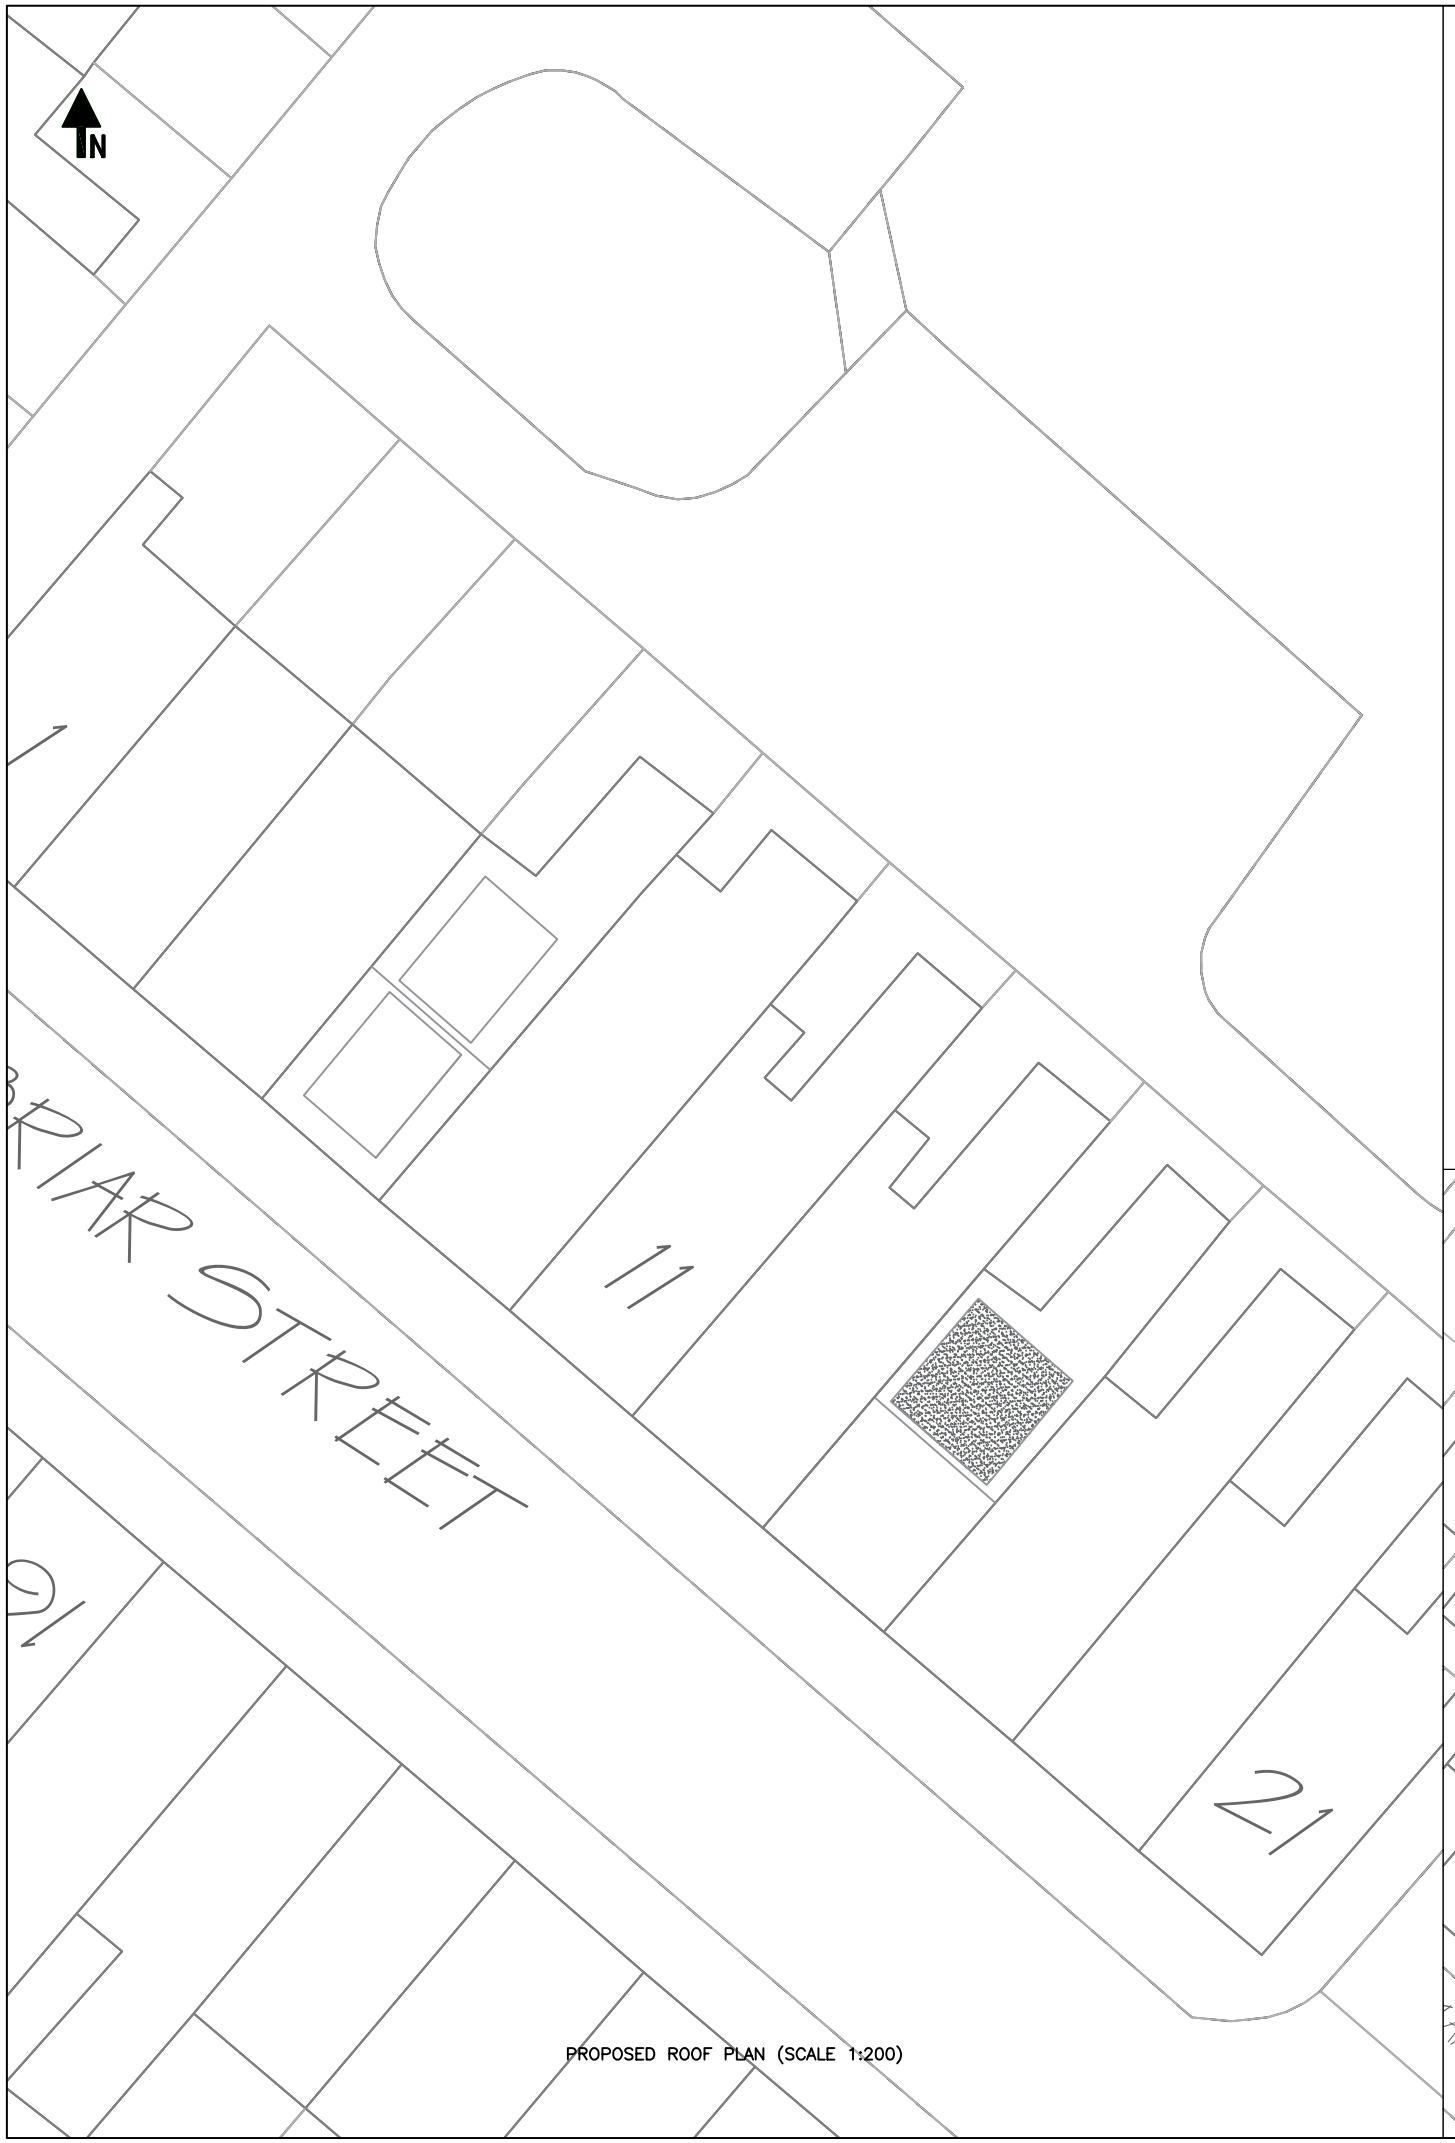

SITE LOCATION PLAN (SCALE 1:1250)

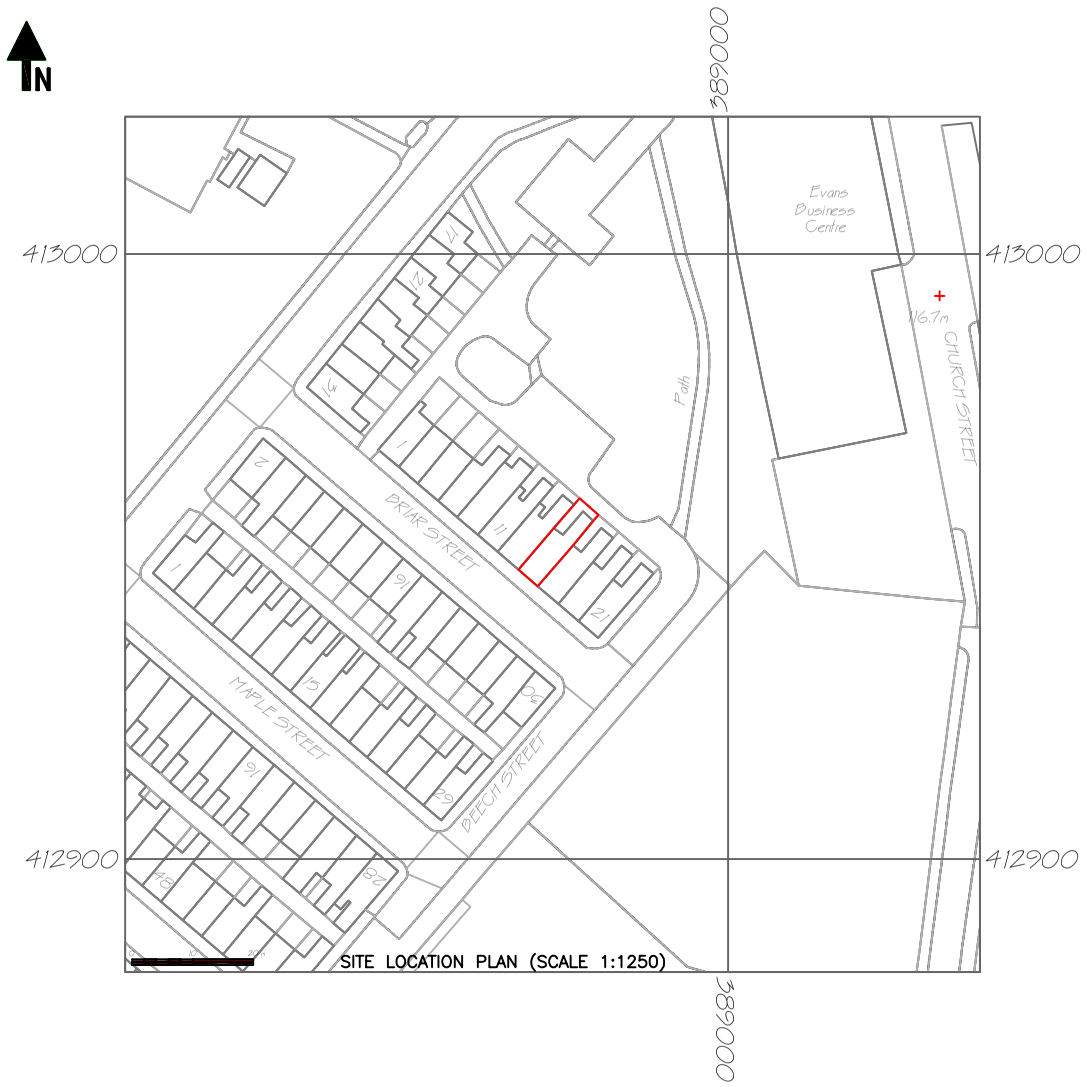

EXISTING ROOF PLAN (SCALE 1:500)

NOTES

COPYRIGHT:
ALL RIGHTS RESERVED
THIS DRAWING MUST NOT BE REPRODUCED WITHOUT WRITTEN PERMISSION FROM NORDEN QUANTITY SURVEYING AND CONSTRUCTION SERVICES LIMITED.

DO NOT SCALE OFF THIS DRAWING.

ALL DIMENSIONS ARE TO BE CHECKED ON SITE BY THE CONTRACTOR / SUB–CONTRACTOR. ANY DISCREPANCIES ARE TO BE REPORTED TO NORDEN QUANTITY SURVEYING AND CONSTRUCTION SERVICES LIMITED.

Rev.	Description	Dr'n	Chk	Date
		-	-	-

Norden Quantity Surveying and ConstructionServices LTD
732 Edenfield Road, Norden, Rochdale, OL12 7PP

Contract: NO.15 BRIAR STREET, ROCHDALE, OL11 4HD

Title: PROPOSED FRONT AND REAR DORMERS

Scales	AS SHOWN	Sheet Size	A3
Drawn	-	Checked	-
Date	14.08.2025		
Drg. No.	DWG 1 OF 7	Revision	B