

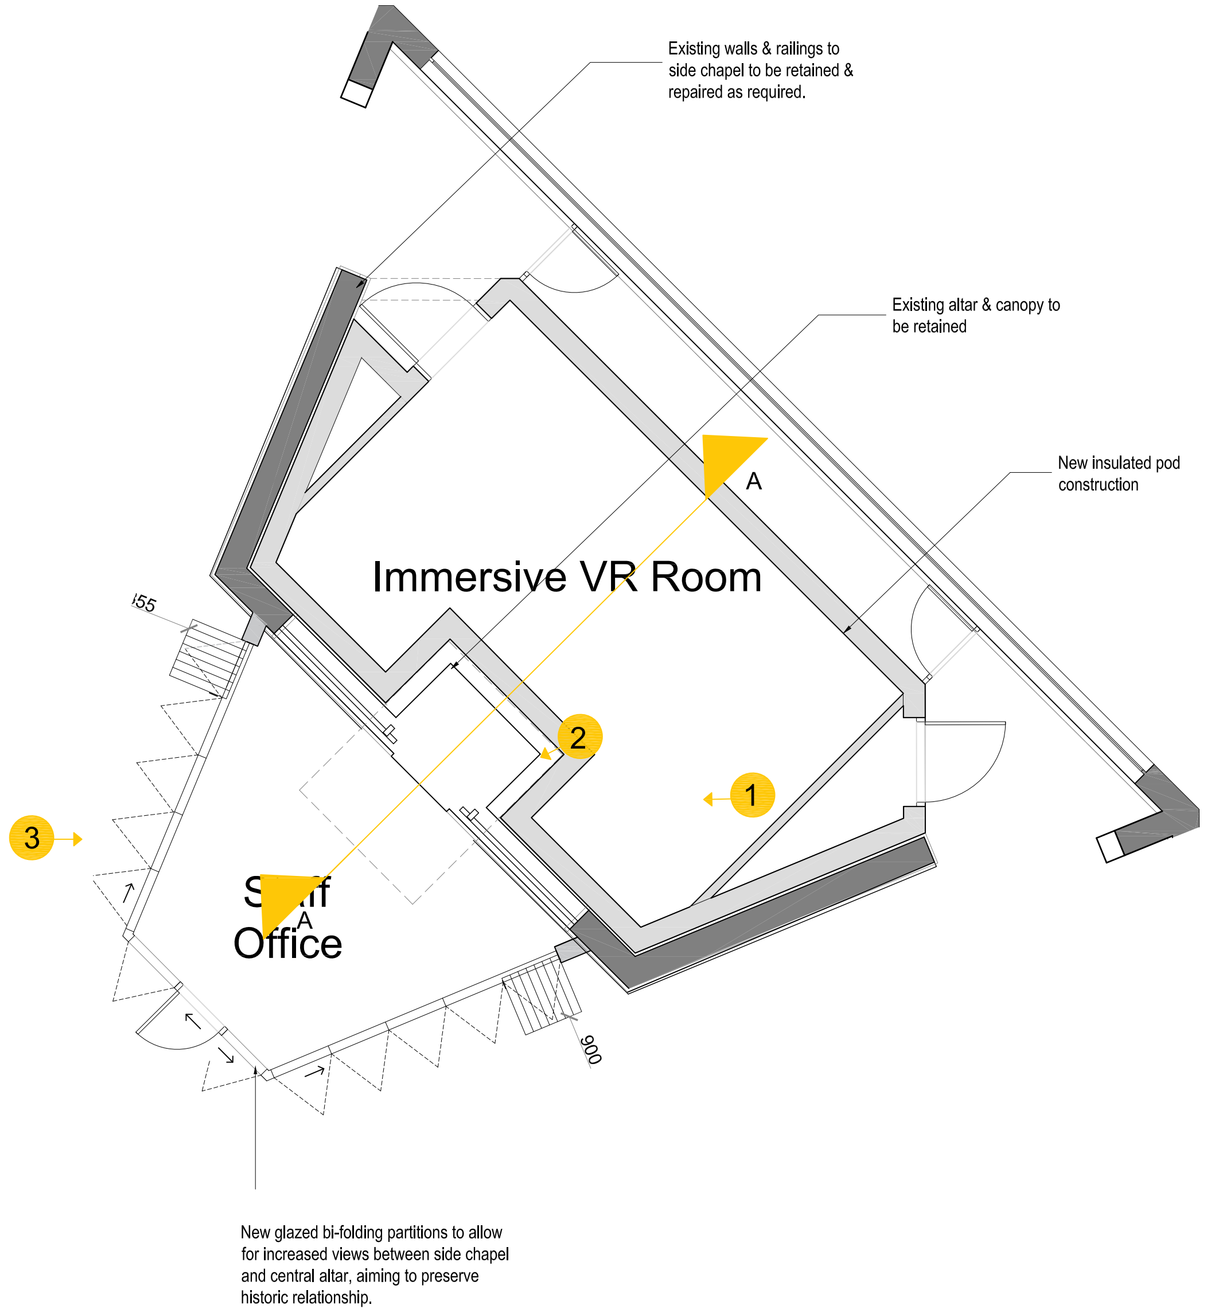


New glazed bi-folding partitions to allow for increased views between side chapel and central altar, aiming to preserve historic relationship.

Ground Floor Plan
1:50 0 2.5m

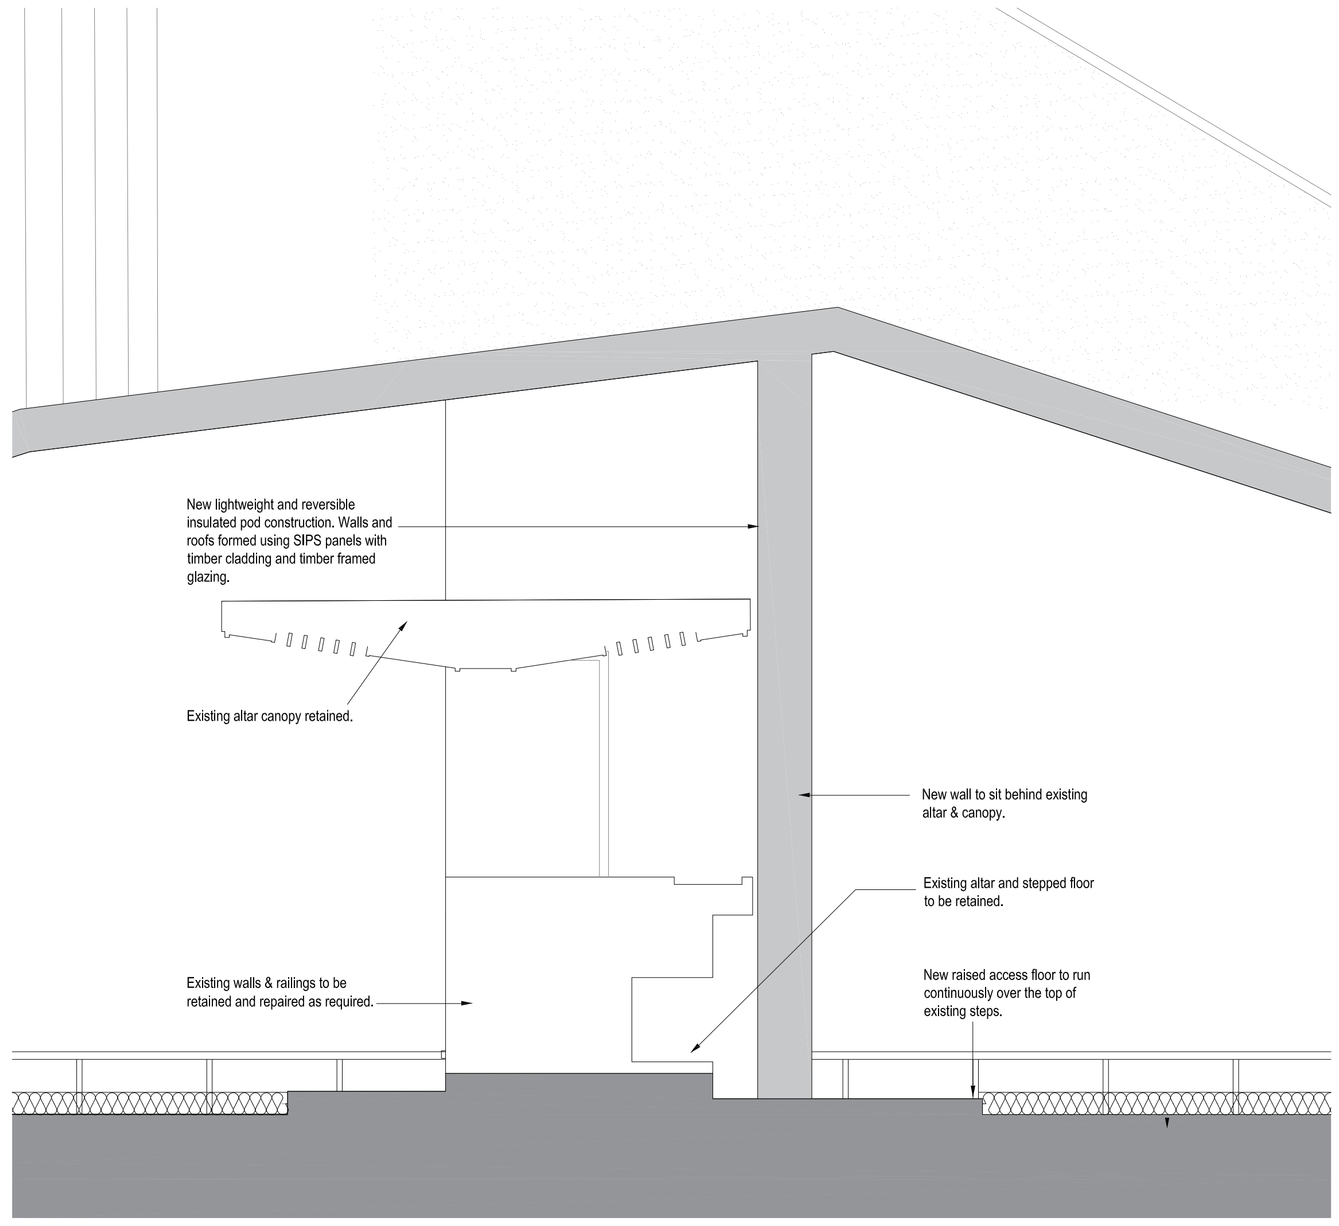

Section A
1:20 0 1m

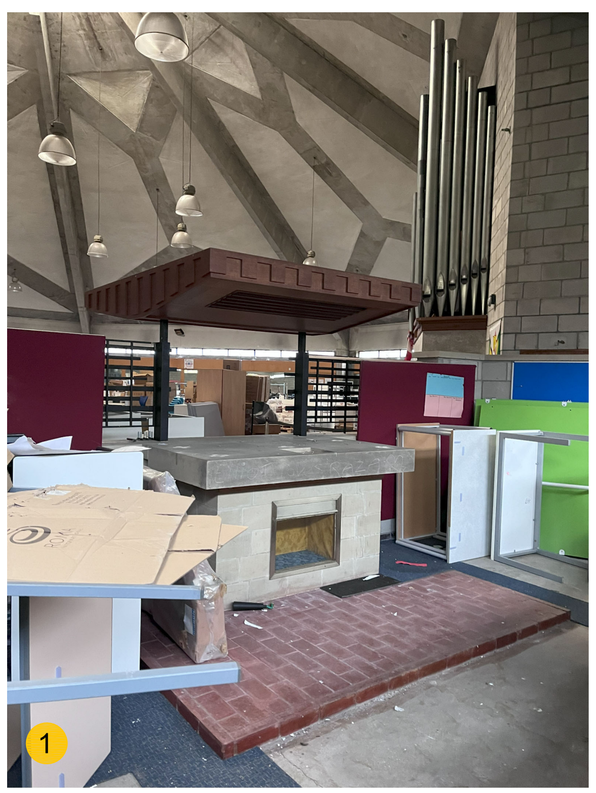





COPYRIGHT RESERVED:
The Contractor shall verify and be responsible for all dimensions. DO NOT scale the drawing - any errors or omissions shall be reported to Seven Architecture without delay. The Copyrights to all designs and drawings are the property of Seven Architecture. Reproduction or use for any purpose other than that authorised by Seven Architecture is forbidden.


GENERAL NOTES:
1. For the purposes of construction the drawing must not be scaled and only written or calculated dimensions
2. Any queries or doubts, drawing error or divergences should be referred to the originator.
3. All dimensions to be checked on site.
4. All architectural drawings are to be read in conjunction with the relevant architectural specifications and outline specification sheets.
5. All the details and setting-out drawings to be read in conjunction with the relevant consultants and subcontractor drawings.

REV:	DESCRIPTION:	DATE:	DRAWN:	CHECK:
P01	PLANNING ISSUE	23/05/24	WR	RS
P02	Amendments made following Planning comments	26/09/24	WR	RS

THIS DRAWING IS SUBJECT TO ALL NECESSARY STATUTORY APPROVALS

DRAWING SCALE: As Indicated @A1

KEY PLAN (NTS):

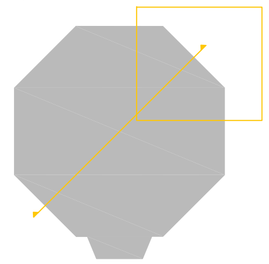

CLIENT:
Hopwood Hall College

Hopwood Hall College & University Centre

PROJECT TITLE:
HCO Milnrow Chapel Conversion

PROJECT NO:
20765

DRAWING TITLE:
Works To Side Chapel Altar & Canopy

DRAWING NO:

PROJECT	ORIGIN	ZONE	LEVEL	TYPE	ROLE	NO.#	REVISION
HCO	SEV	ZZ	ZZ	DR	A	00571	P02

SUITABILITY DESCRIPTION: (S3) Suitable for Comment

REVISION DESCRIPTION: PLANNING

seven.
SEVENARCHITECTURE.CO.UK
Studios at :
Unit 1.3 Waulk Mill
51 Bengal St
MANCHESTER
M4 6LN
t : 0161 236 5655
Clarendon House
Victoria Avenue
HARROGATE
HG1 1JD
t : 01423 709 807
Y Neuadd Lwyd
Dolwyddelan
CONWY
LL25 0SJ
t:01286 875120