


NORTH EAST ELEVATION

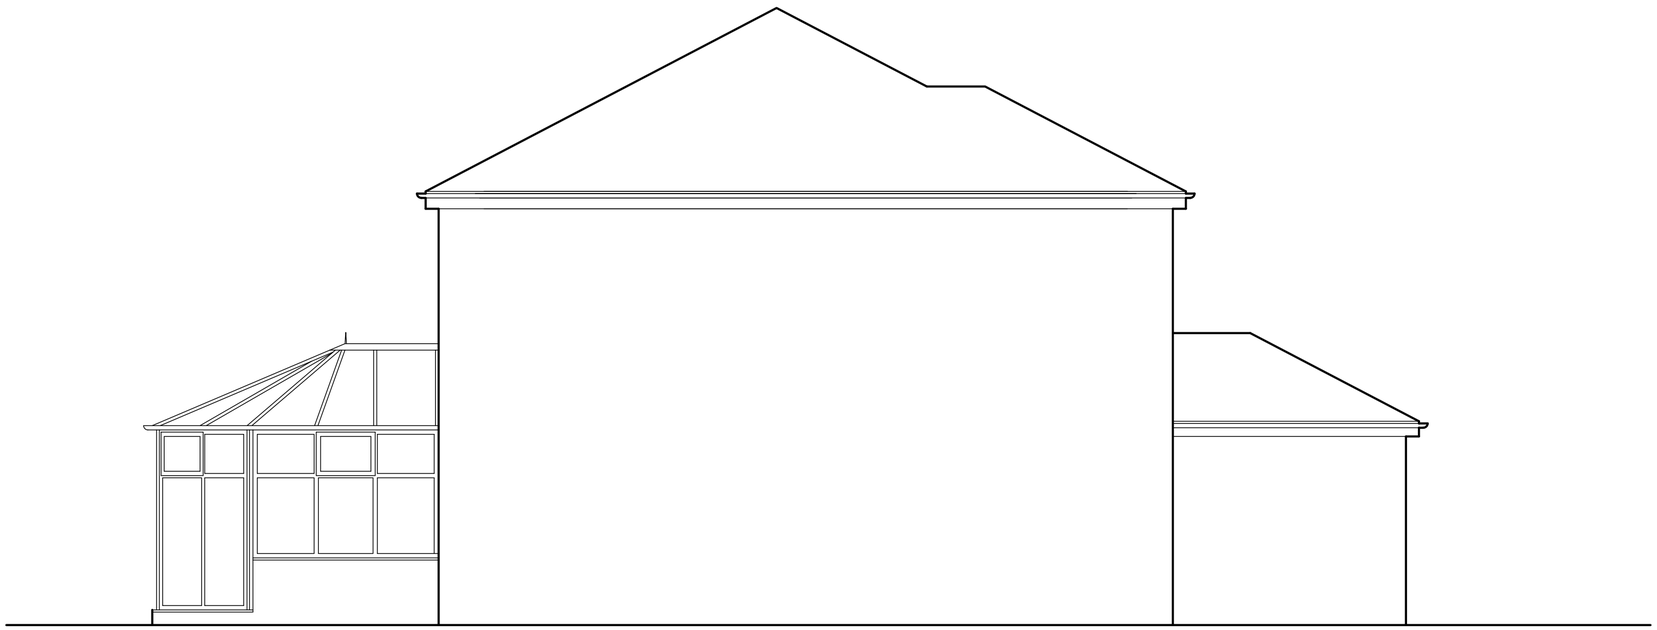

SOUTH EAST ELEVATION

Notes

- All dimensions to be checked on site
- No dimensions to be scaled from this drawing unless otherwise stated

Revision	Date

FAST ARCHITECTURE

Client
MRS R MUNGROO

Project
10 MILL FOLD GARDENS
LITTLEBOROUGH

Drawing Title
ELEVATIONS
AS EXISTING

Scale	Date
1:50 @A2	02.26

Job No.	Drawing No.	Rev.
2025-11	104	