


SOUTH WEST ELEVATION

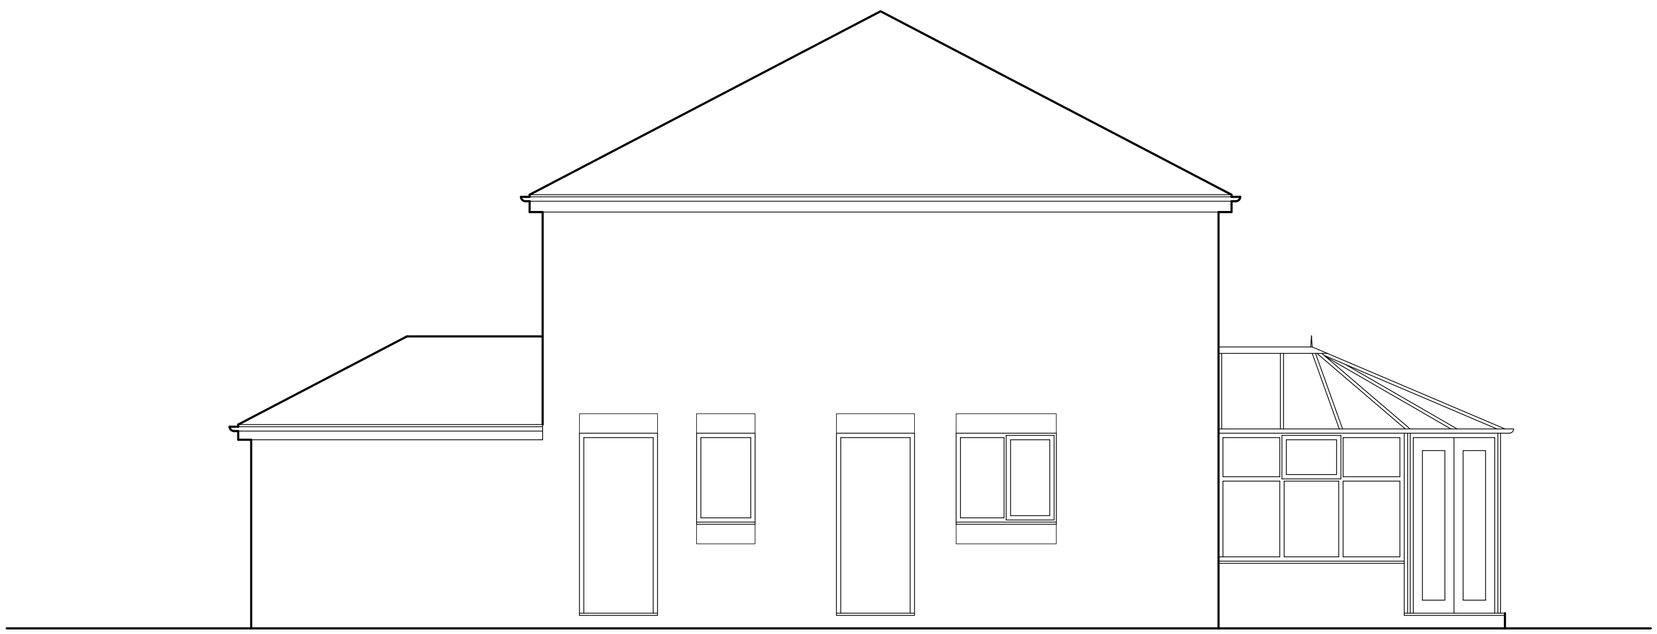

NORTH WEST ELEVATION

Notes

- All dimensions to be checked on site
- No dimensions to be scaled from this drawing unless otherwise stated

Revision	Date

FAST ARCHITECTURE

Client
MRS R MUNGROO

Project
10 MILL FOLD GARDENS
LITTLEBOROUGH

Drawing Title
ELEVATIONS
AS EXISTING

Scale	Date	
1:50 @A2	02.26	
Job No.	**Drawing No.**	**Rev.**
2025-11	103	