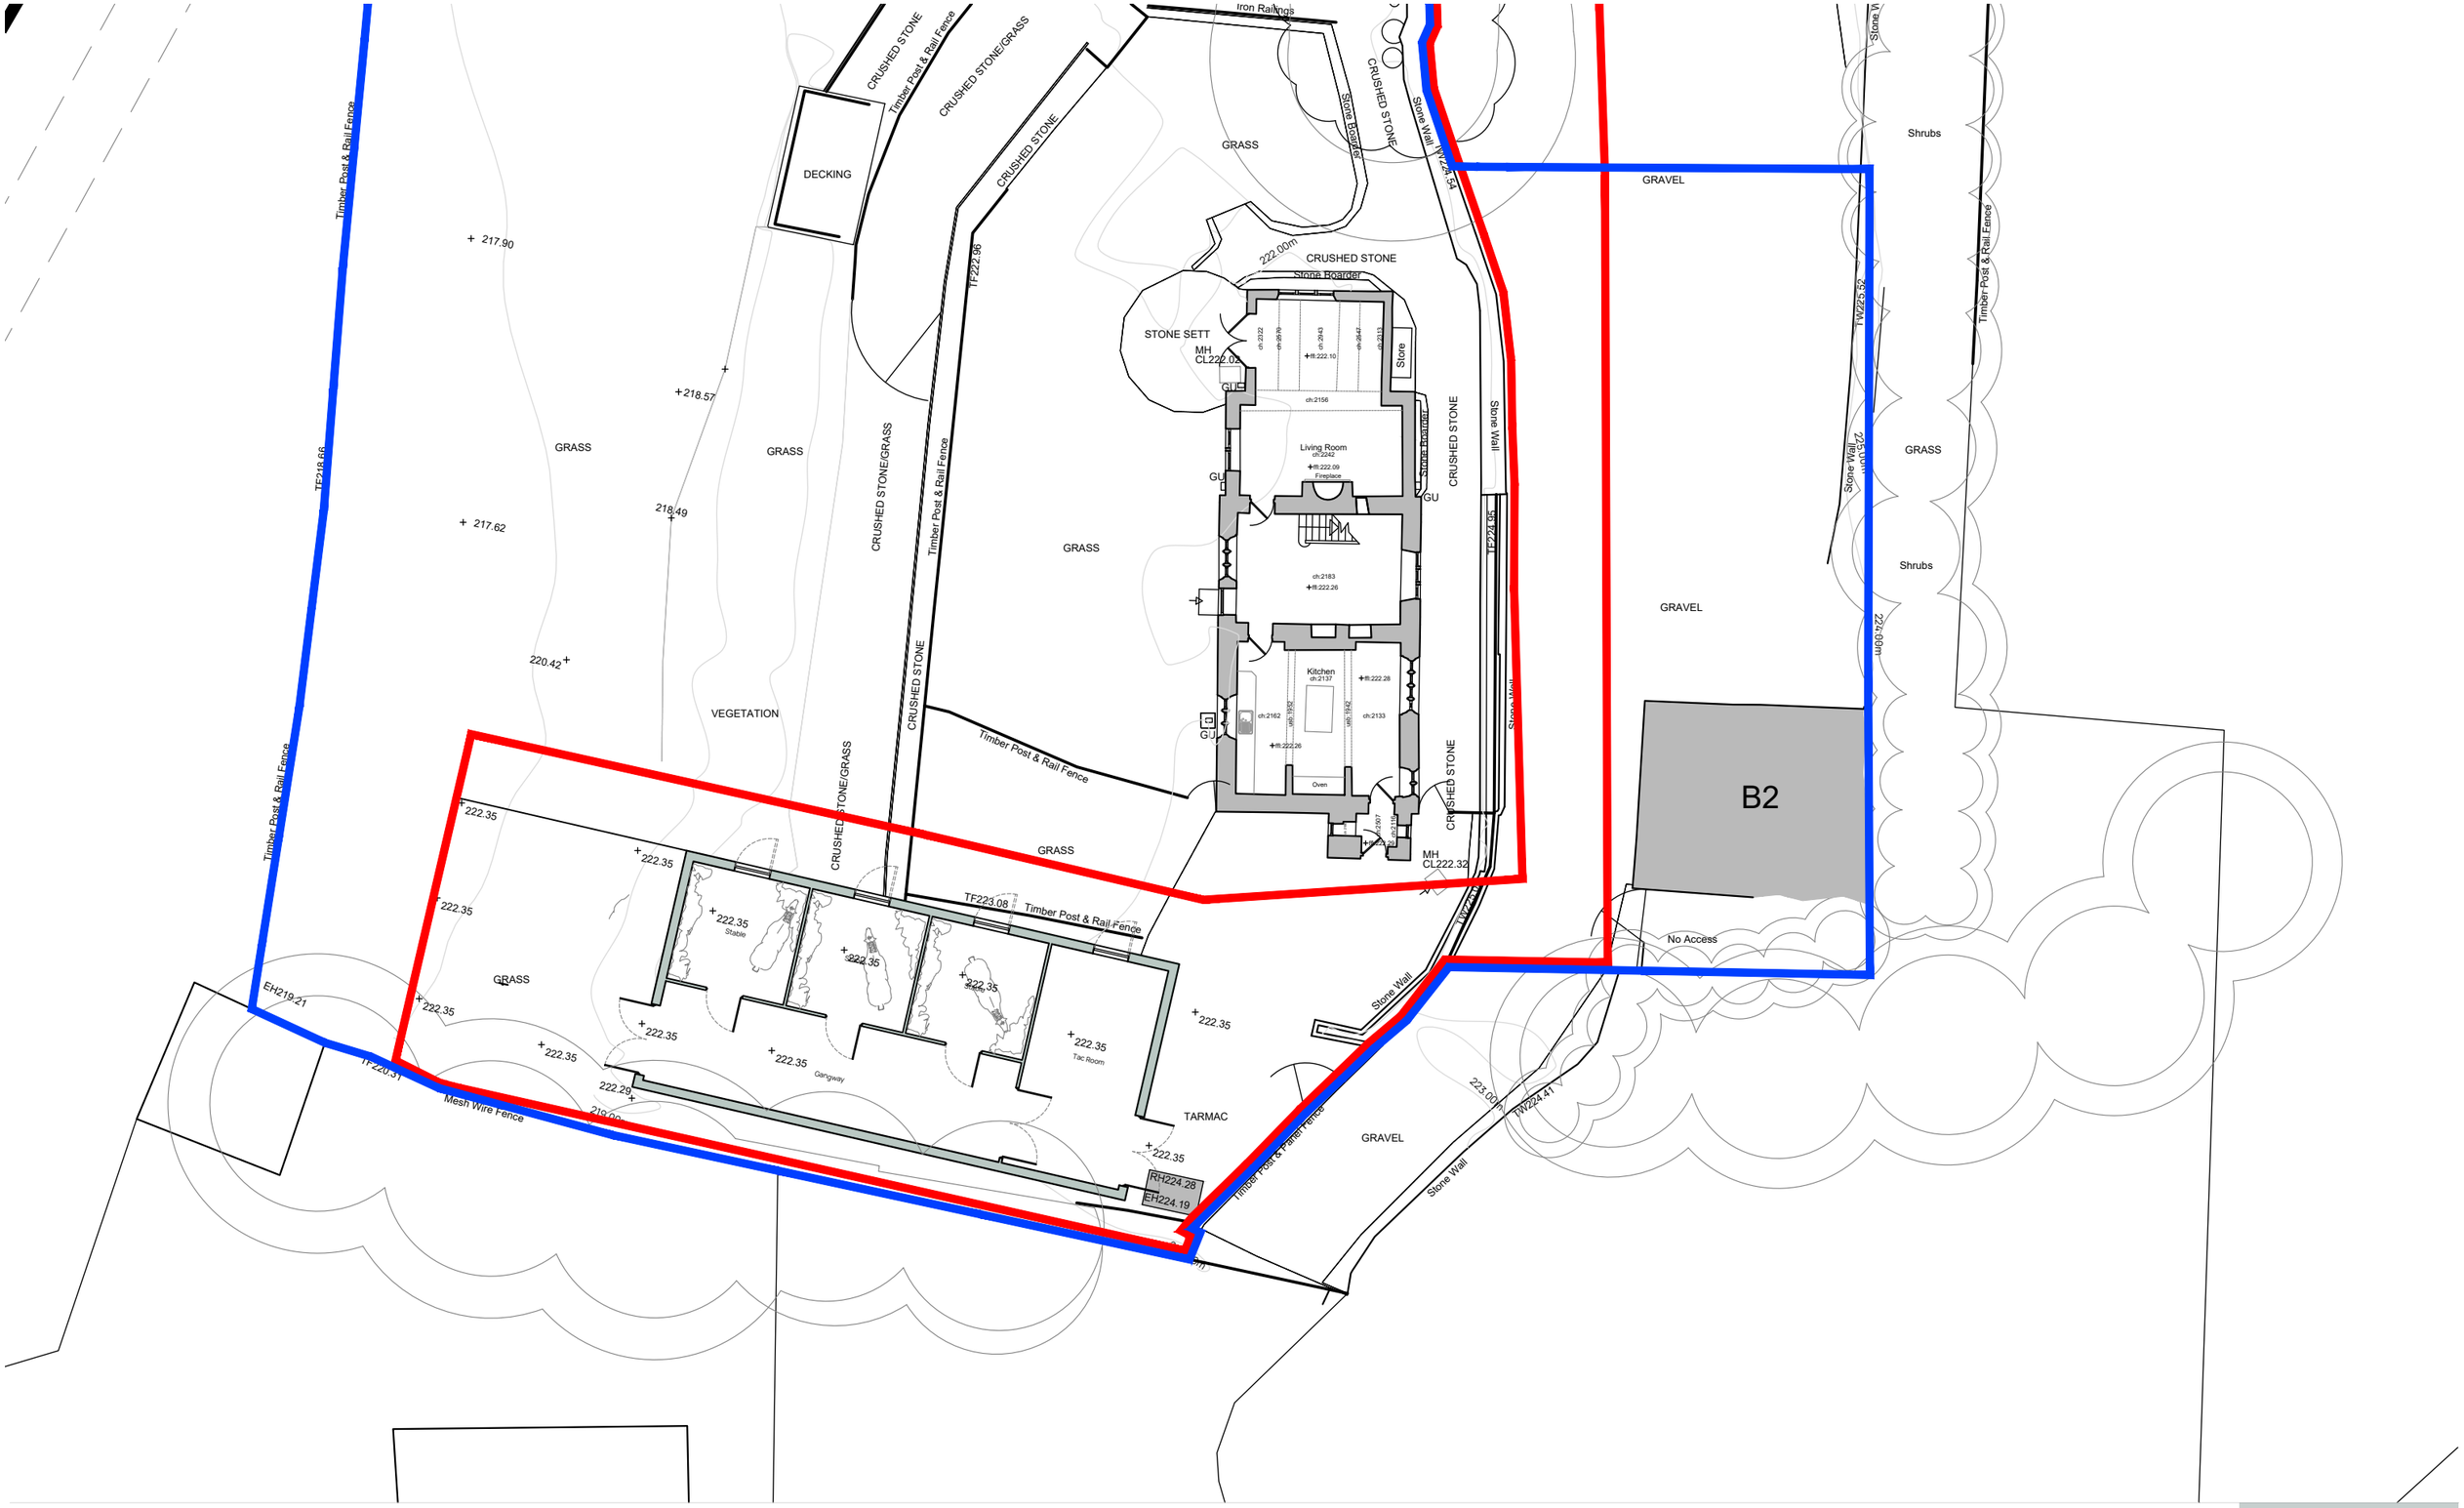

BCAE ARCHITECTS

Unit 17 Guest House Farm
Runshaw Lane
PR7 6HD

t: 01772 230 538
e: info@bcae-architects.co.uk
w: www.bcae-architects.co.uk

notes:

1. Drawings are based on survey data and may not accurately represent what is physically present.
2. All dimensions to be site verified by the contractor before proceeding.
3. All dimensions are in millimeters unless noted otherwise. Only work from written dimensions.
4. BCAE Architects ltd. shall be notified in writing of any discrepancies.
5. This drawing is copyright, and may not be reproduced in any form, without the written consent of BCAE Architects ltd.

revisions:

rev	date	checked by	issued by	notes
A	10.02.2026	AE	AE	Annex removed and additional information added

project north:

N

key:

- Application Boundary
- Land also owned by applicant

scale bar:

0 2m 4m 10m 20m

client: C Thompson

project: Shippon Cottage, Milnrow

stage: Planning

revision: A

title: Proposed Site Plan

drawn by: AE

approved by: AE

date: August 2025

job no: 147.25

scale: 1:200@A3

drawing no.

PLANNING

PL002

RIBA | arb