


EXISTING SOUTH–EAST ELEVATION (COURTYARD)

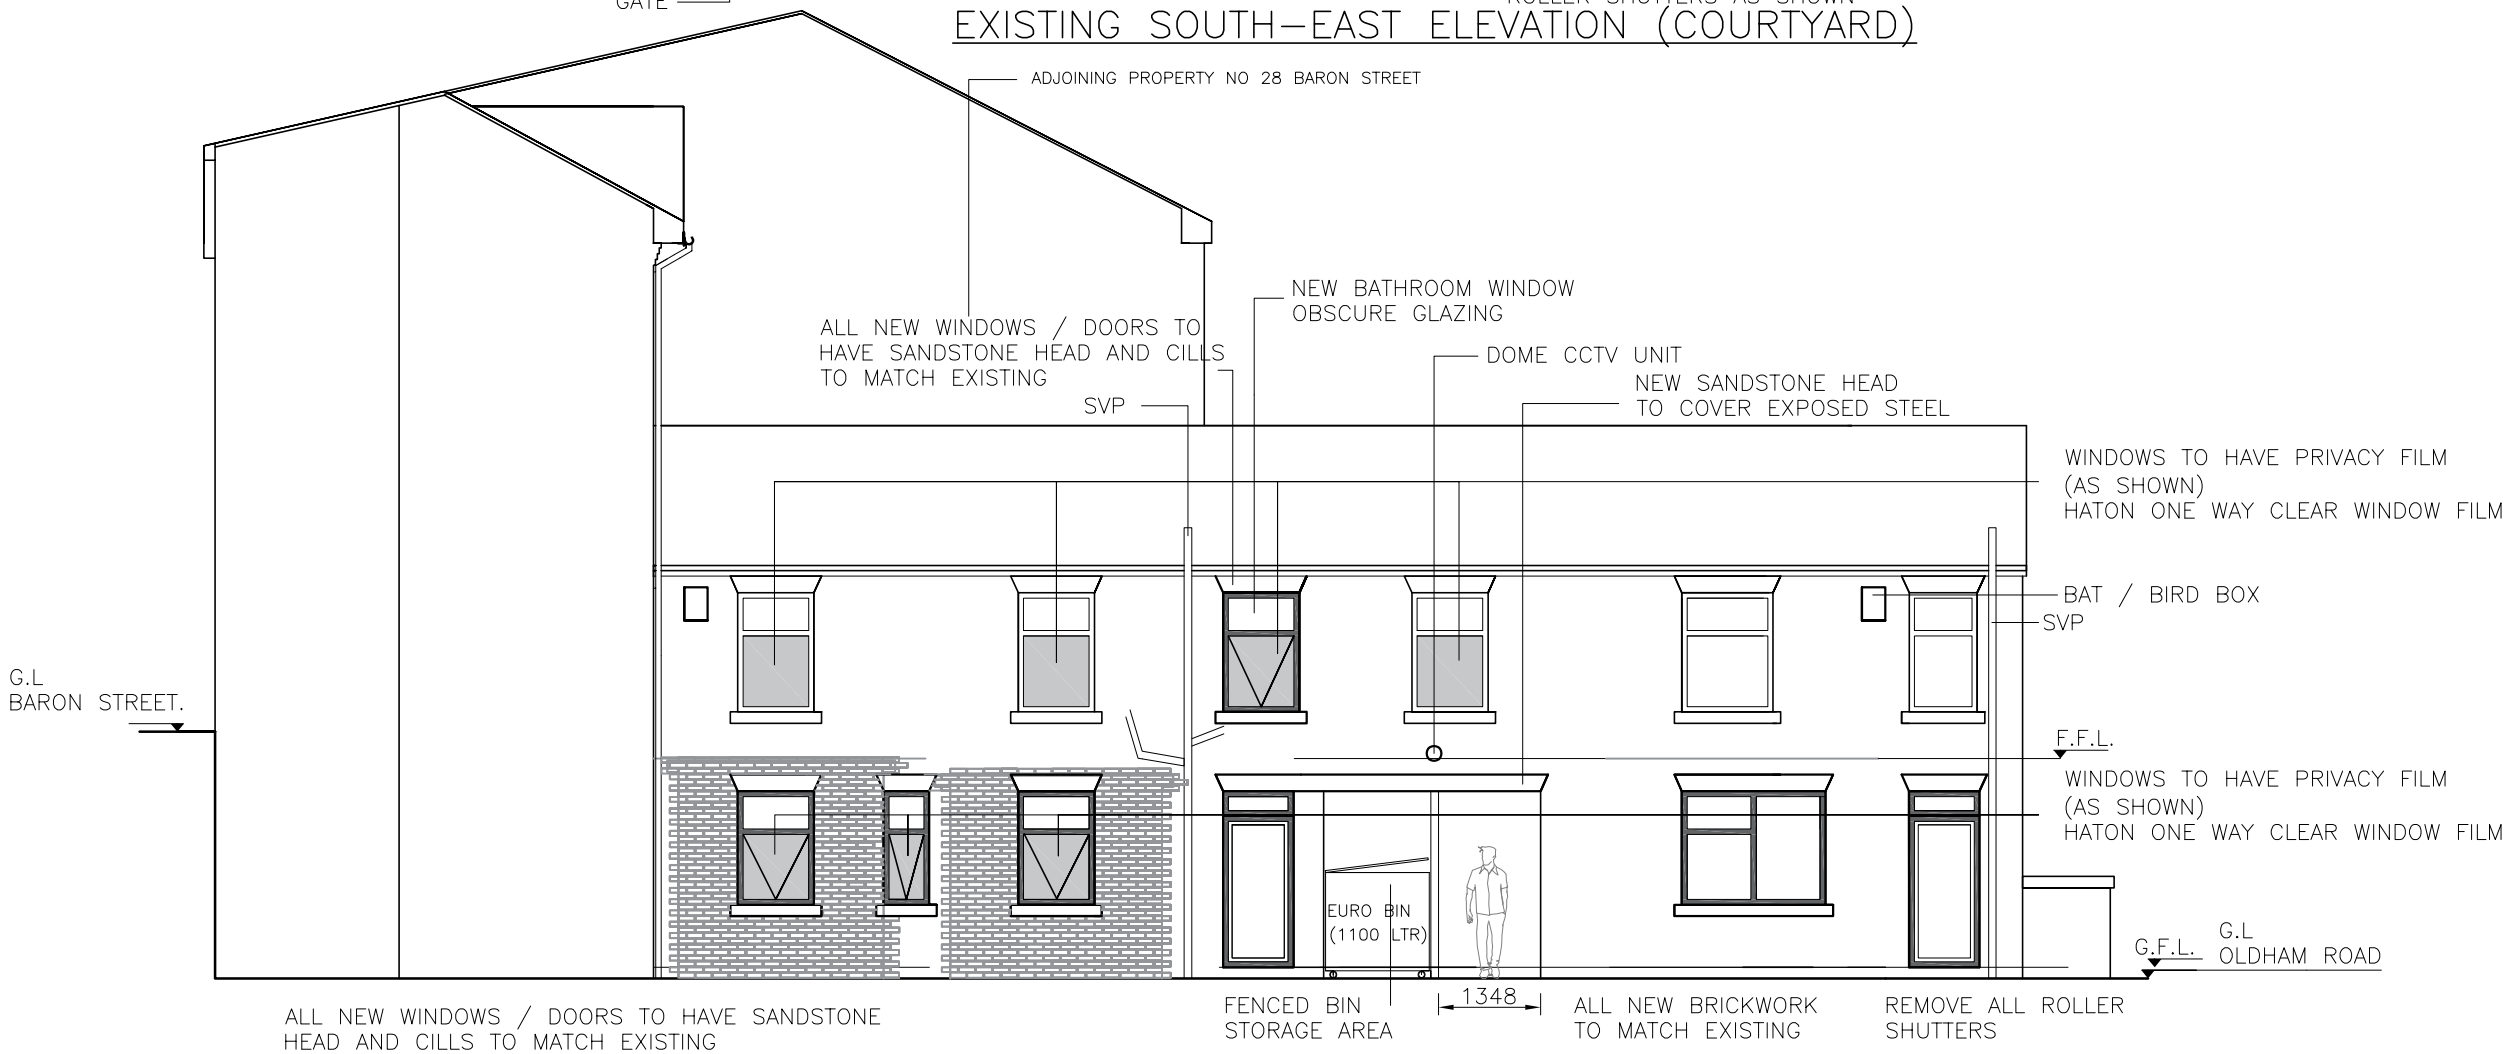

PROPOSED SOUTH–EAST ELEVATION (COURTYARD)

NOTES

Rev.	Description	Dr'n	Chk	Date
		-	-	-

Norden **Quantity Surveying** and **ConstructionServices** LTD
732 Edenfield Road, Norden, Rochdale, OL12 7PP

Contract: 24A BARON STREET, ROCHDALE, OL16 1SJ

Title: PROPOSED CHANGE OF USE TO 7.NO SELF CONTAINED APARTMENTS

Scales	1:100	Sheet Size	A3
Drawn -	Checked -	Date	07.01.2026
Drg. No.	DWG 11 OF 12	Revision	A