
ALL PARTS OF THIS DRAWING ARE COPYRIGHT OF LOCKLEY DESIGN & BUILD LTD APRIL 2026 AND SHOULD NOT BE REPRODUCED IN ANY PART - ALL RIGHTS RESERVED


1 EXISTING GARAGE LAYOUT

Scale: 1:50

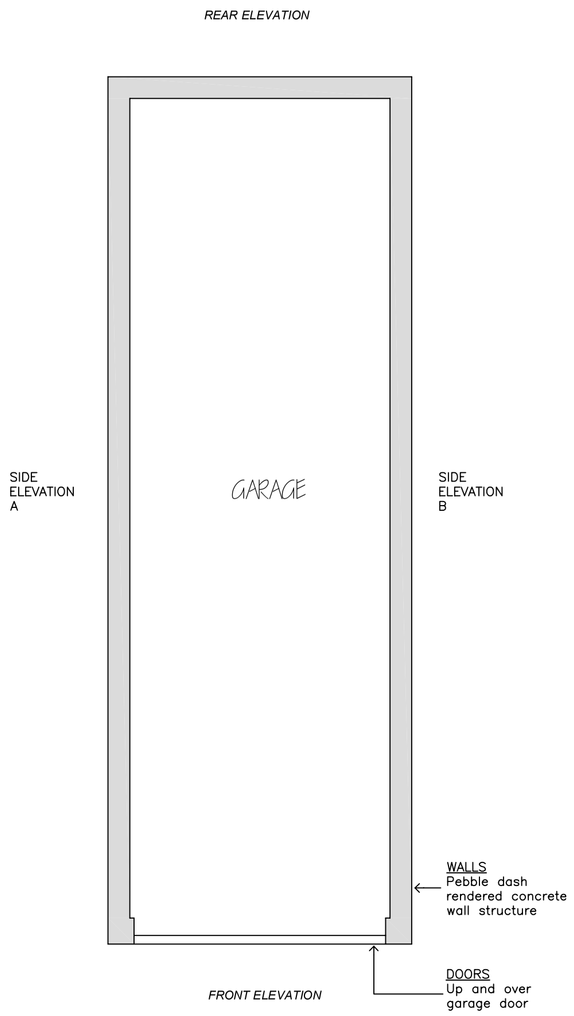

2 EXISTING ELEVATIONS

Scale: 1:50

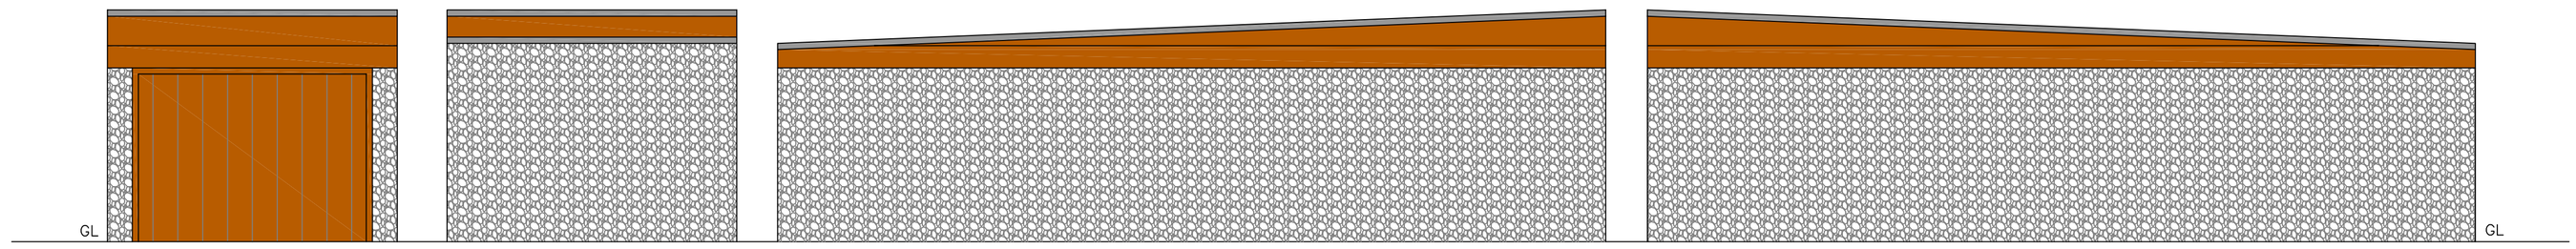


EXISTING FRONT ELEVATION
scale - 1:50

EXISTING REAR ELEVATION
scale - 1:50

EXISTING SIDE A ELEVATION
scale - 1:50

EXISTING SIDE B ELEVATION
scale - 1:50

EXISTING GARAGE
scale - 1:50

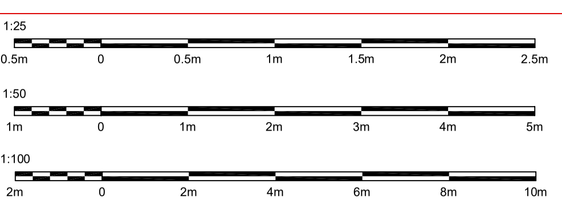

LOCKLEY Design & Build
joseph@lockleydesignandbuild.com
www.lockleydesignandbuild.com

REV	DATE	DESCRIPTION	BY	VE
A	APR'26	PLANNING-PERMISSION	J.A.L	PP

DRAWING: EXISTING GARAGE LAYOUTS & ELEVATIONS
CLIENT: ADE PERRYMAN
SCALE: AS SHOWN @ A1
PROJECT: 2 SCHWABE STREET, MIDDLETON, ROCHDALE
LOW RISE RESIDENTIAL BUILDING
DATE: APRIL 2026
DRAWN BY: JAL
DWG No: 001
REVISION: A