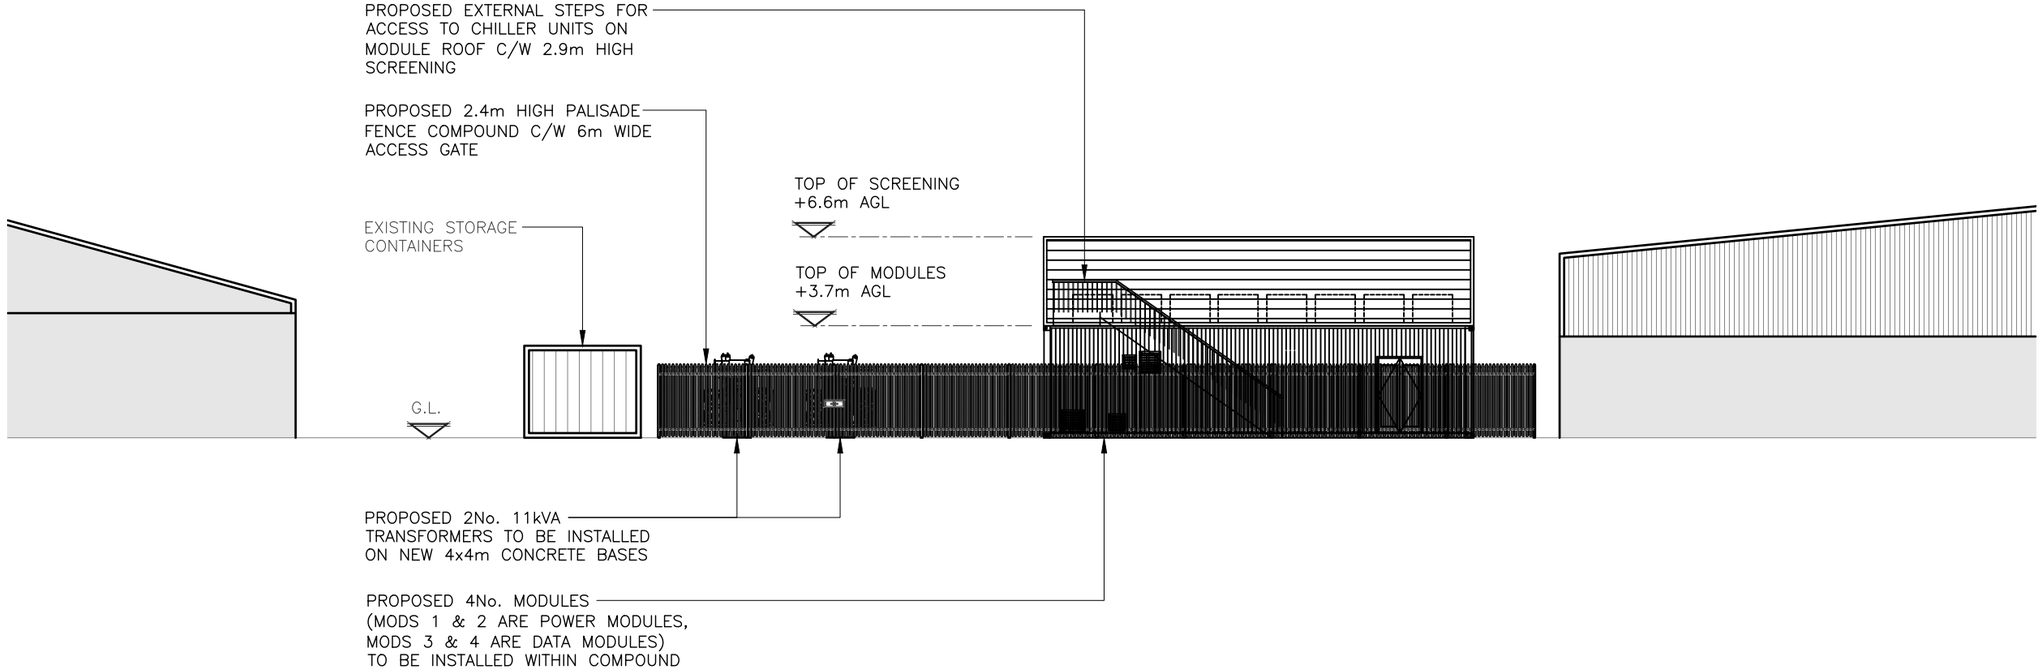


PROPOSED WEST ELEVATION
(1:200)

ALL DIMENSIONS ARE IN mm UNLESS NOTED OTHERWISE

N.G.R | E: 387393 N: 406110

REV	MODIFICATION	BY	CH	DATE
A	PLANNING ISSUE	CS	SB	21.04.26

Clarke Telecom
2nd Floor, Building C, One Central Park,
Northampton Road, Manchester, M40 5BP
Tel: 0161 785 4500
Fax: 0161 785 4501
Web: www.clarke-telecom.com

amp CLEAN ENERGY

Site Name	Opt.
WHITBROOK	–

Site Ref: No

P – 119062

Site Address / Contact Details

LAND ON WESTSIDE
OF HANSON STREET
MIDDLETON
MANCHESTER
M24 2YP

Drawing Title: PROPOSED WEST ELEVATION

Purpose of issue: PLANNING | Dwg Rev: A

Drawing Number: 12

Surveyed By: DW | Original Sheet Size: A3 | Pack Issue: A

Drawn:	Date:	Checked:	Date:
GL	02.06.25	SB	02.06.25