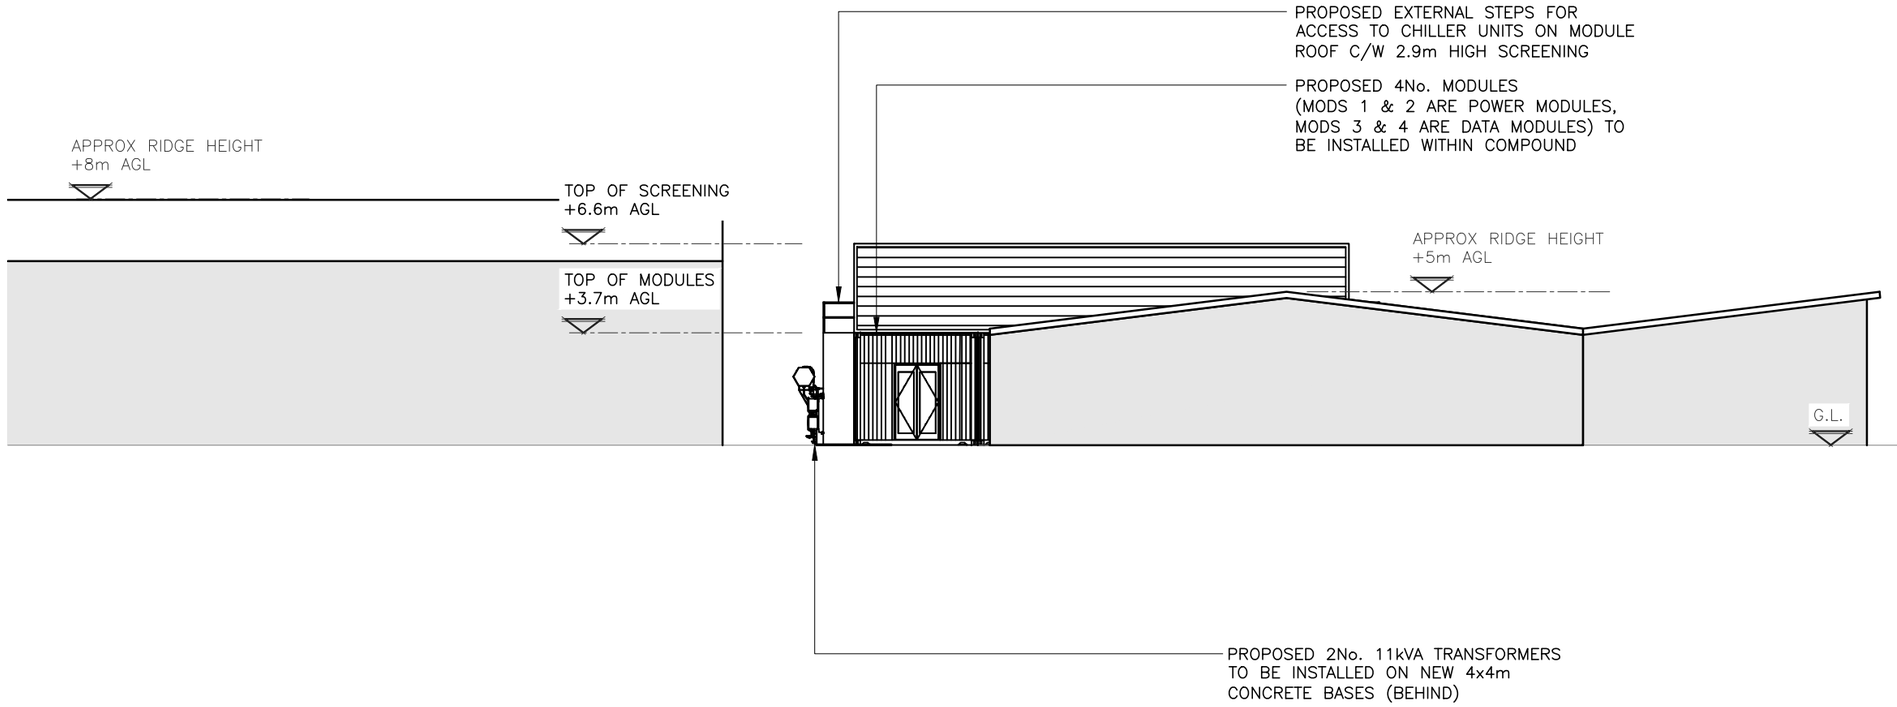


PROPOSED SOUTH ELEVATION

(1:200)

ALL DIMENSIONS ARE IN mm UNLESS NOTED OTHERWISE

N.G.R | E: 387393 N: 406110

REV	MODIFICATION	BY	CH	DATE
B	ELEVATION REVISED	TR	TR	30.04.26
A	PLANNING ISSUE	CS	SB	21.04.26

Clarke Telecom
2nd Floor, Building C, One Central Park,
Northampton Road, Manchester, M40 5BP
Tel: 0161 785 4500
Fax: 0161 785 4501
Web: www.clarke-telecom.com

amp CLEAN ENERGY

Site Name	Opt.
WHITBROOK	–

Site Ref: No

P – 119062

Site Address / Contact Details

LAND ON WESTSIDE
OF HANSON STREET
MIDDLETON
MANCHESTER
M24 2YP

Drawing Title: PROPOSED SOUTH ELEVATION

Purpose of issue: PLANNING — Dwg Rev: B

Drawing Number: 10

Surveyed By:		Original Sheet Size:		Pack Issue:
DW		A3		C
Drawn: GL	Date: 02.06.25	Checked: SB	Date: 02.06.25	