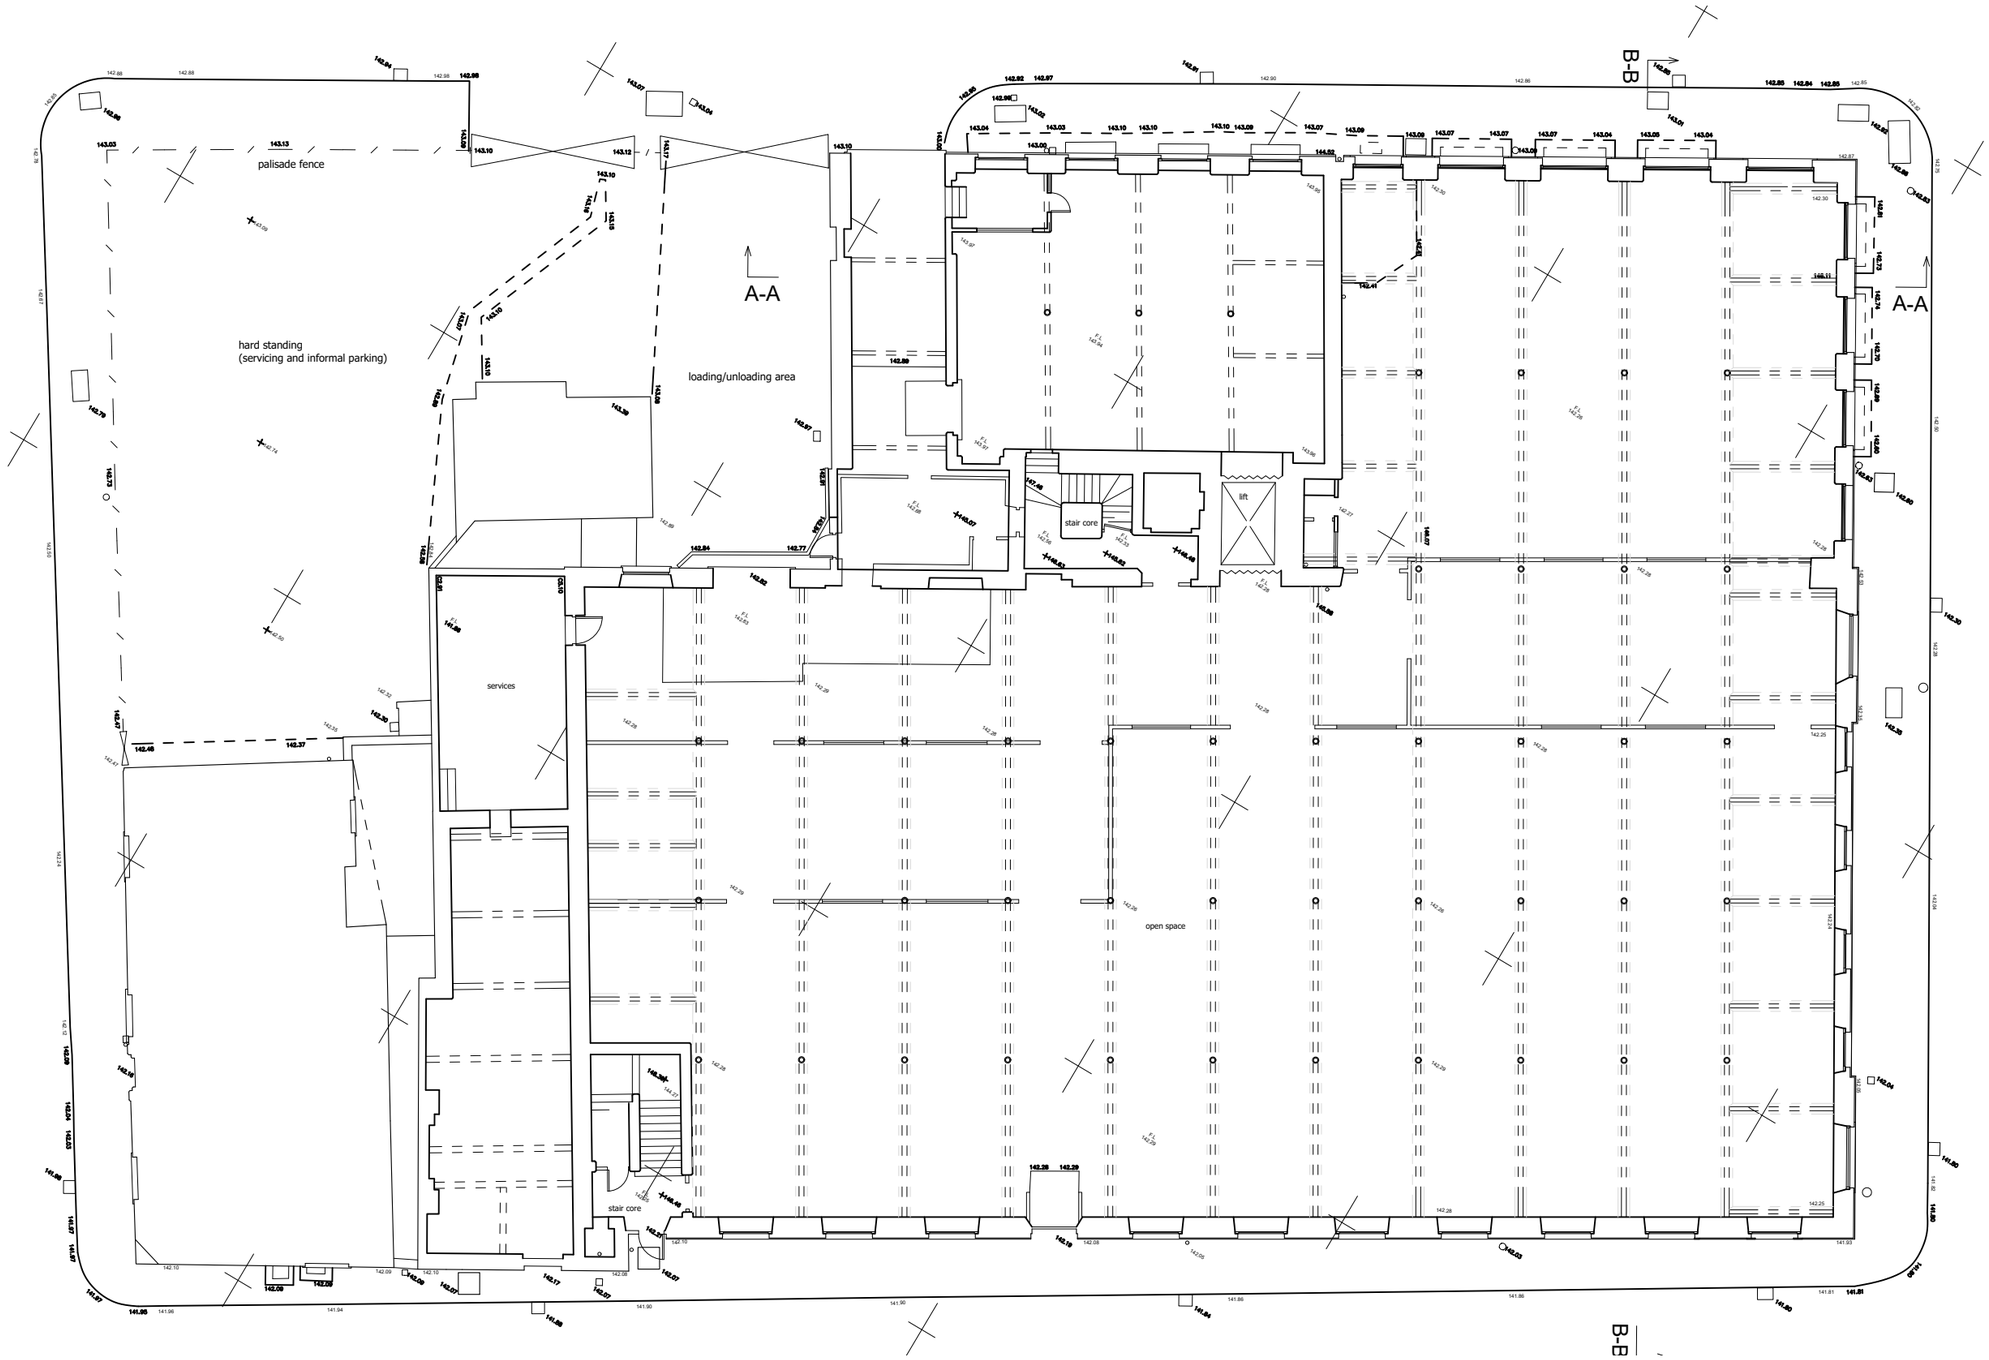


Allied Living No1 Queen Street Whitehall Street Rochdale	Existing Ground Floor Plan work to figured dimensions © CJ Partnership owns the copyright of this design / drawing which must not be reproduced in whole or in part without the written permission of CJ Partnership	contract no 3674 drawn by OS	drawing no 02 date February 2023	revision A scale @ A3 1:200	**planning** Revisions: A. Labels and redundant external fire escape landings added.PDC.April 2026	Blue Pit Mill Queensway Castleton Rochdale OL11 2PG +44 (0)1706 631347 info@cjpartnership.com www.cjpartnership.com	CJ PARTNERSHIP ENVIRONMENTAL ARCHITECTS