

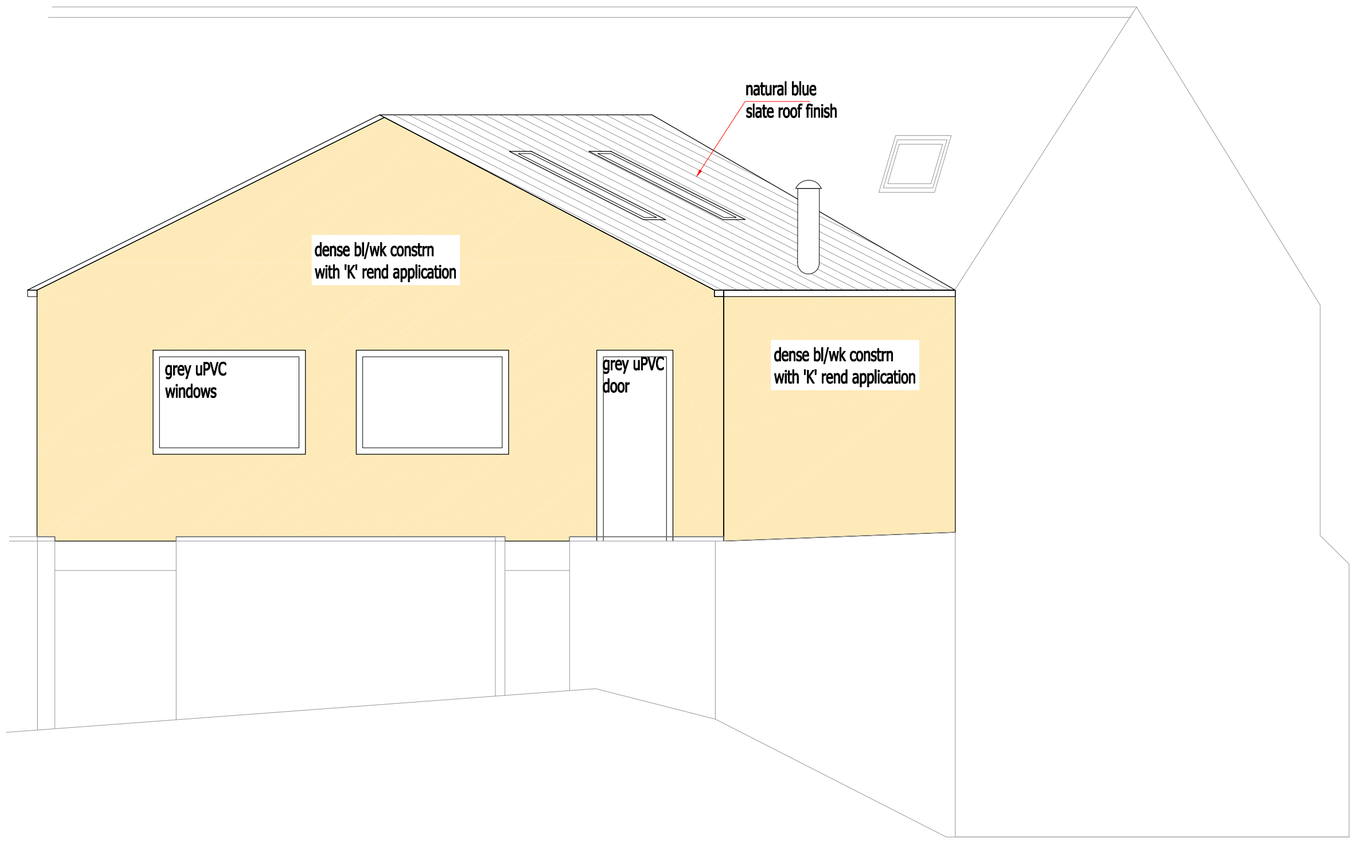



Proposed rear elevation

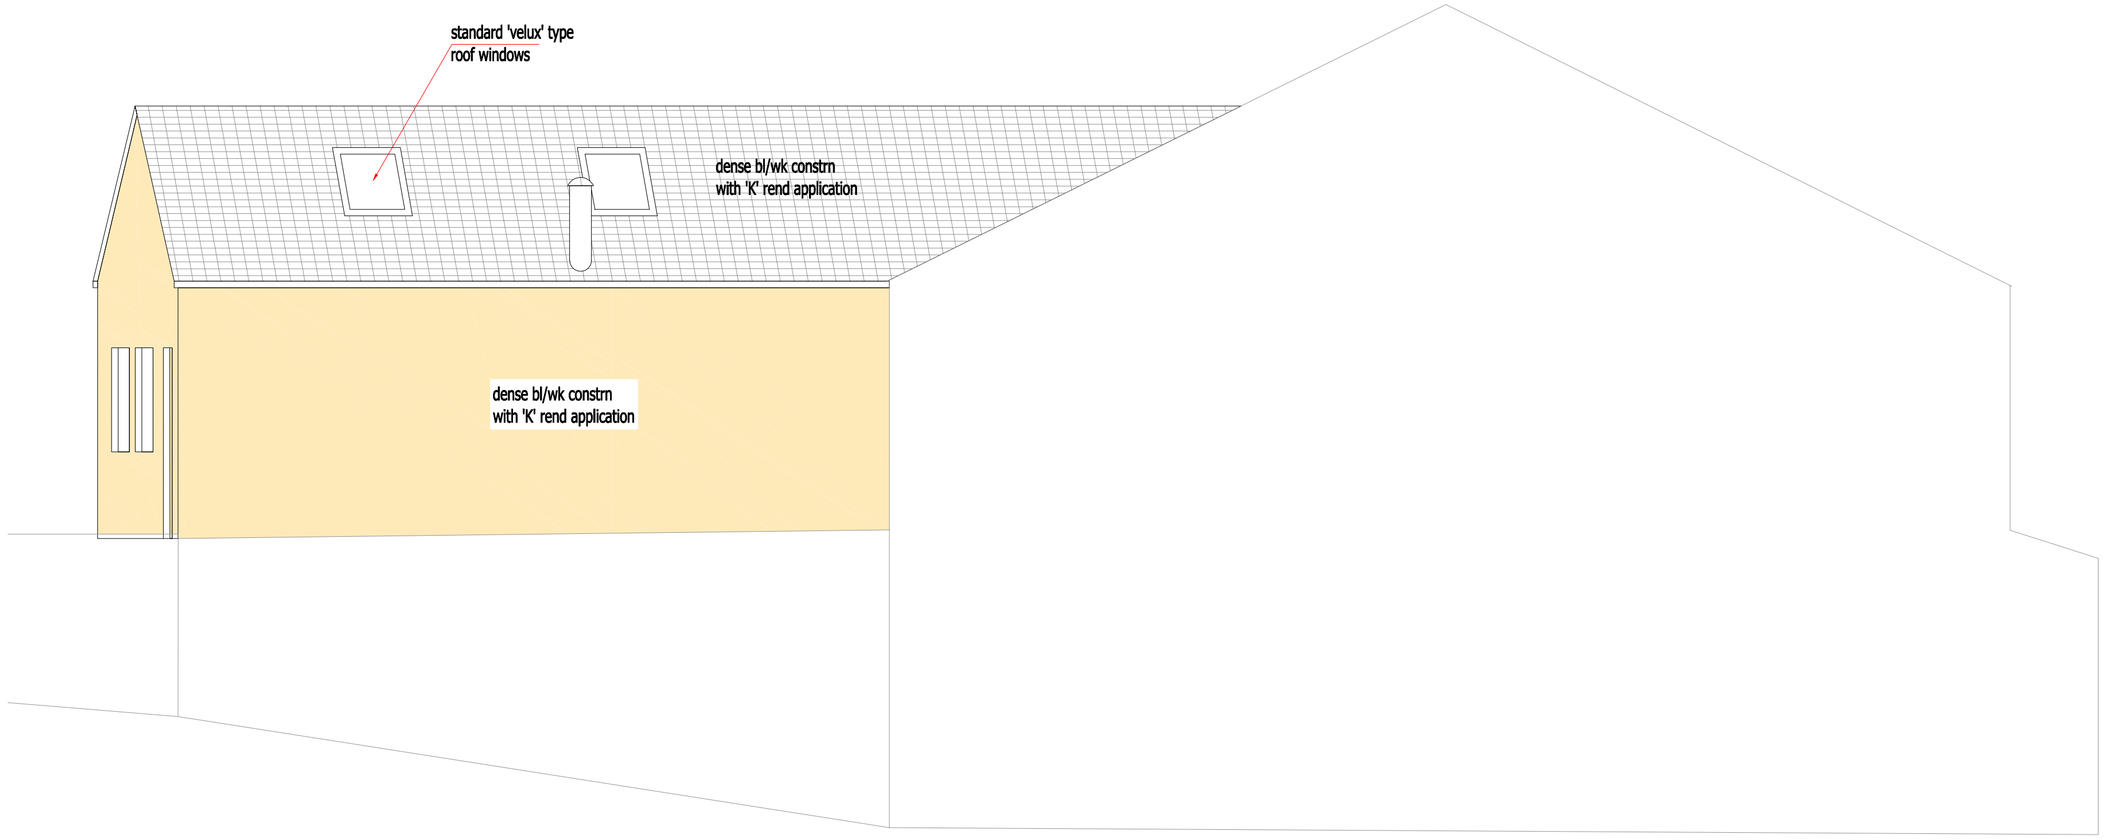


Proposed side elevation

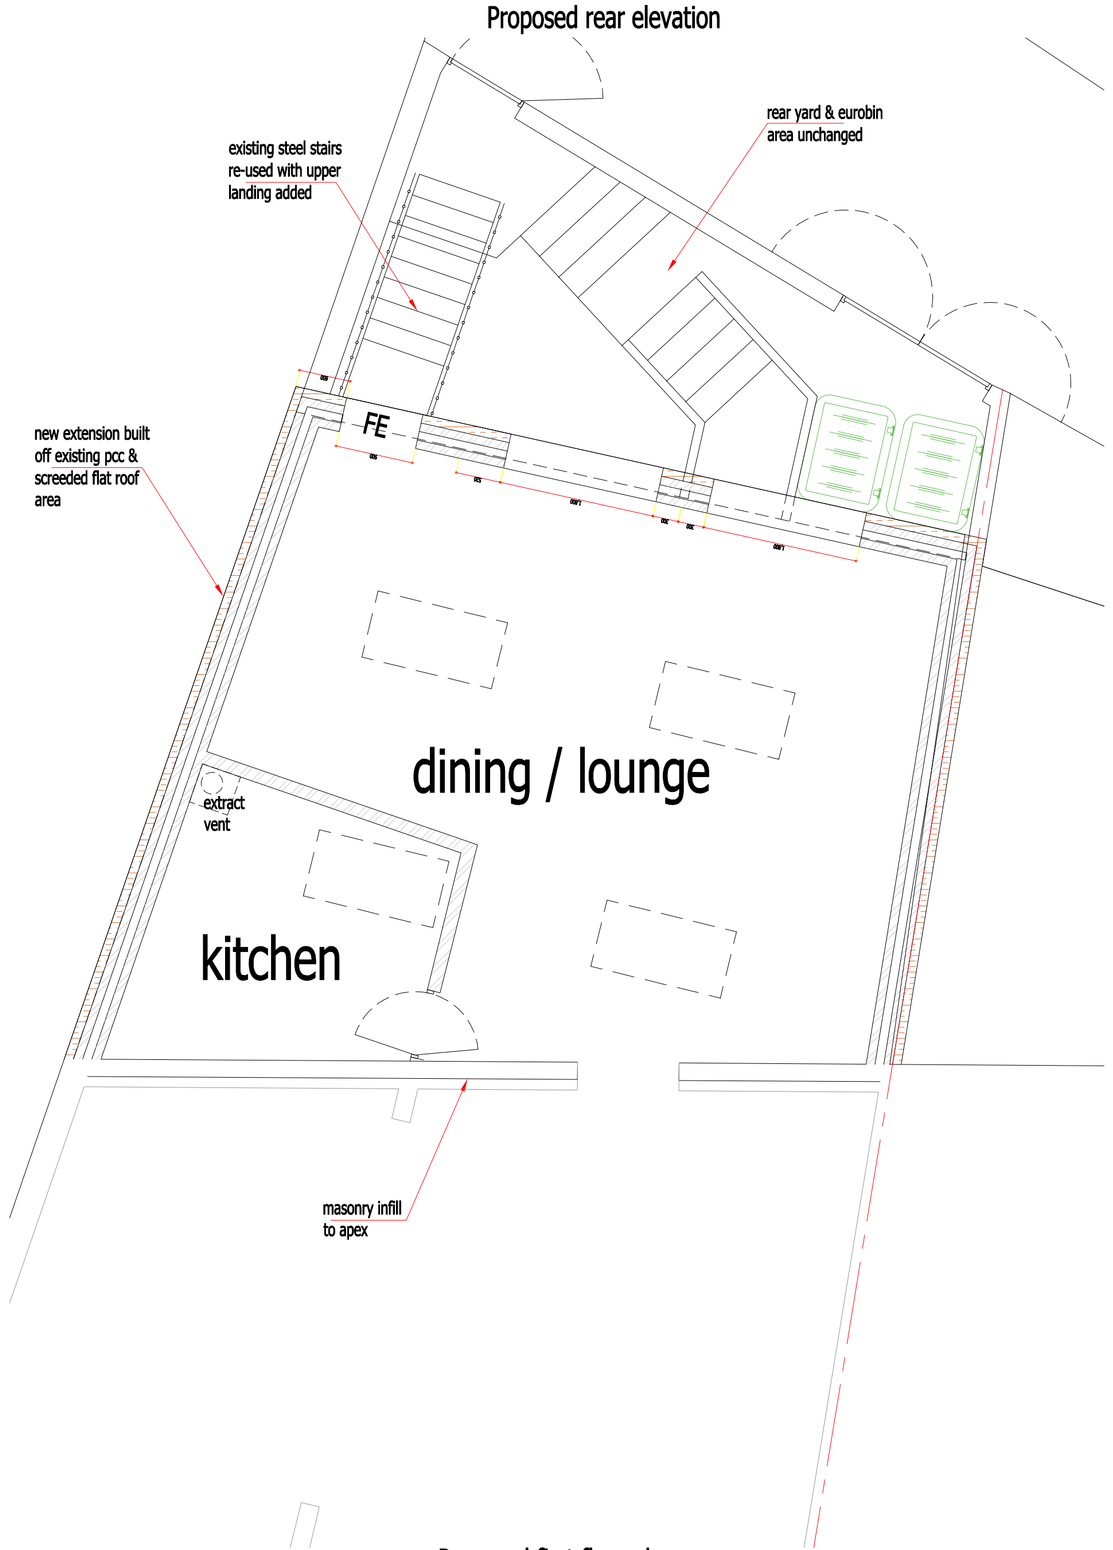


Proposed first floor plan

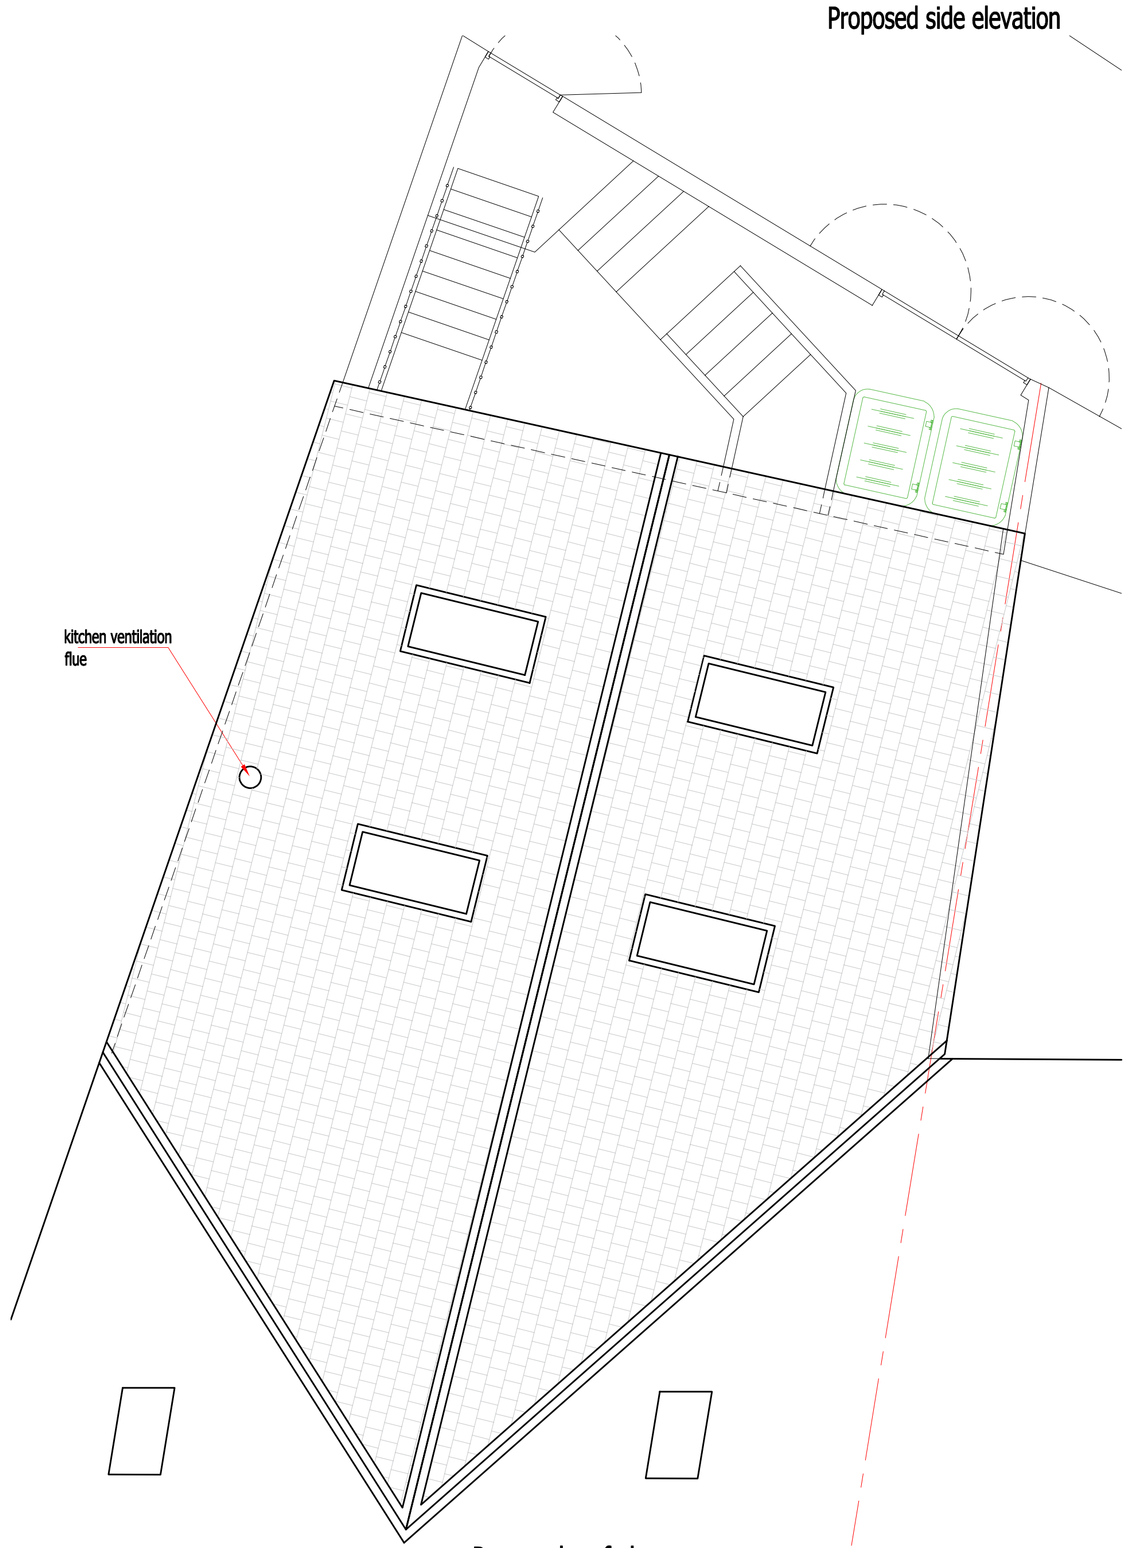

Proposed roof plan

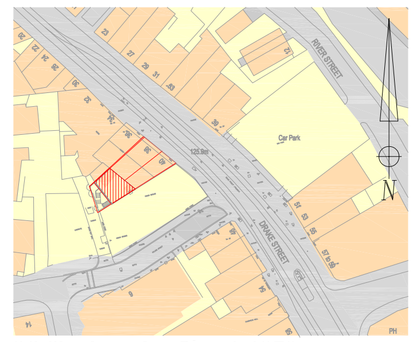

OS Site Location Plan 1:1250

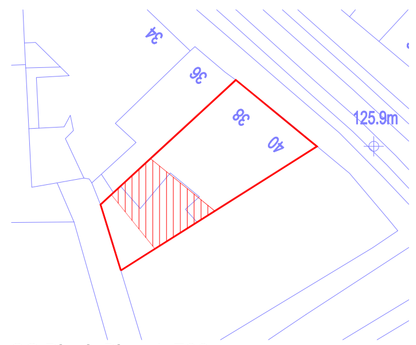

OS Block Plan 1:500

provisional for planning

T J BOOTH ASSOCIATES
CONSULTING CIVIL & GEOTECHNICAL ENGINEERS
20A Eastgate Street
Rochdale
Lancashire
OL16 1DH
Tel:01706 868288

AMENDMENTS/ ISSUES			
0	original	may 25	tjb
REVISION	REASON/ CHANGE	DATE	BY

florin / 38-40 drake st

rear first floor extension
proposed plans & elevations.

FILE NAME: dwg-tjba-florin-38-40 drake st-161117

SCALE: 1 : 50 @ or as indicated A1