


EXISTING & PROPOSED ELEVATION TO EXETER STREET

[NO CHANGES PROPOSED]


scale 1 - 50

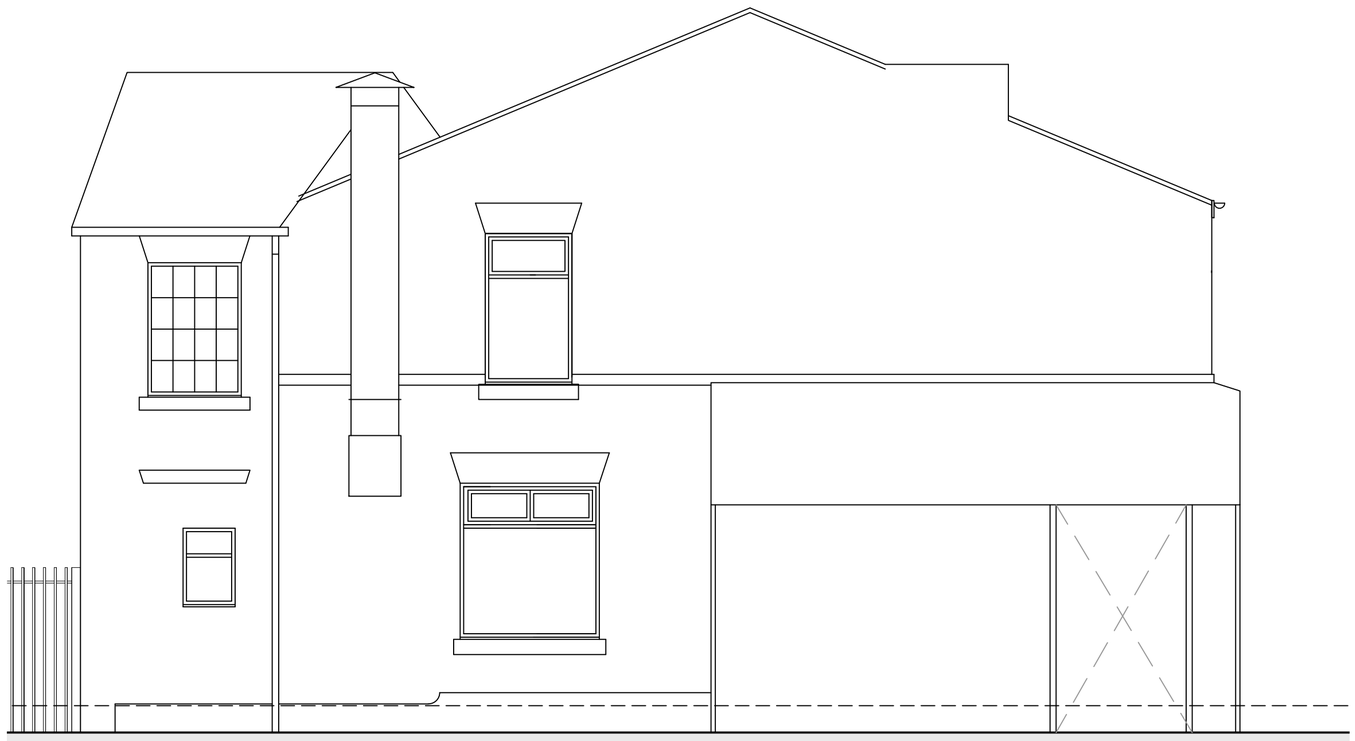

EXISTING & PROPOSED ELEVATION TO MIALL STREET

[NO CHANGES PROPOSED]


scale 1 - 50

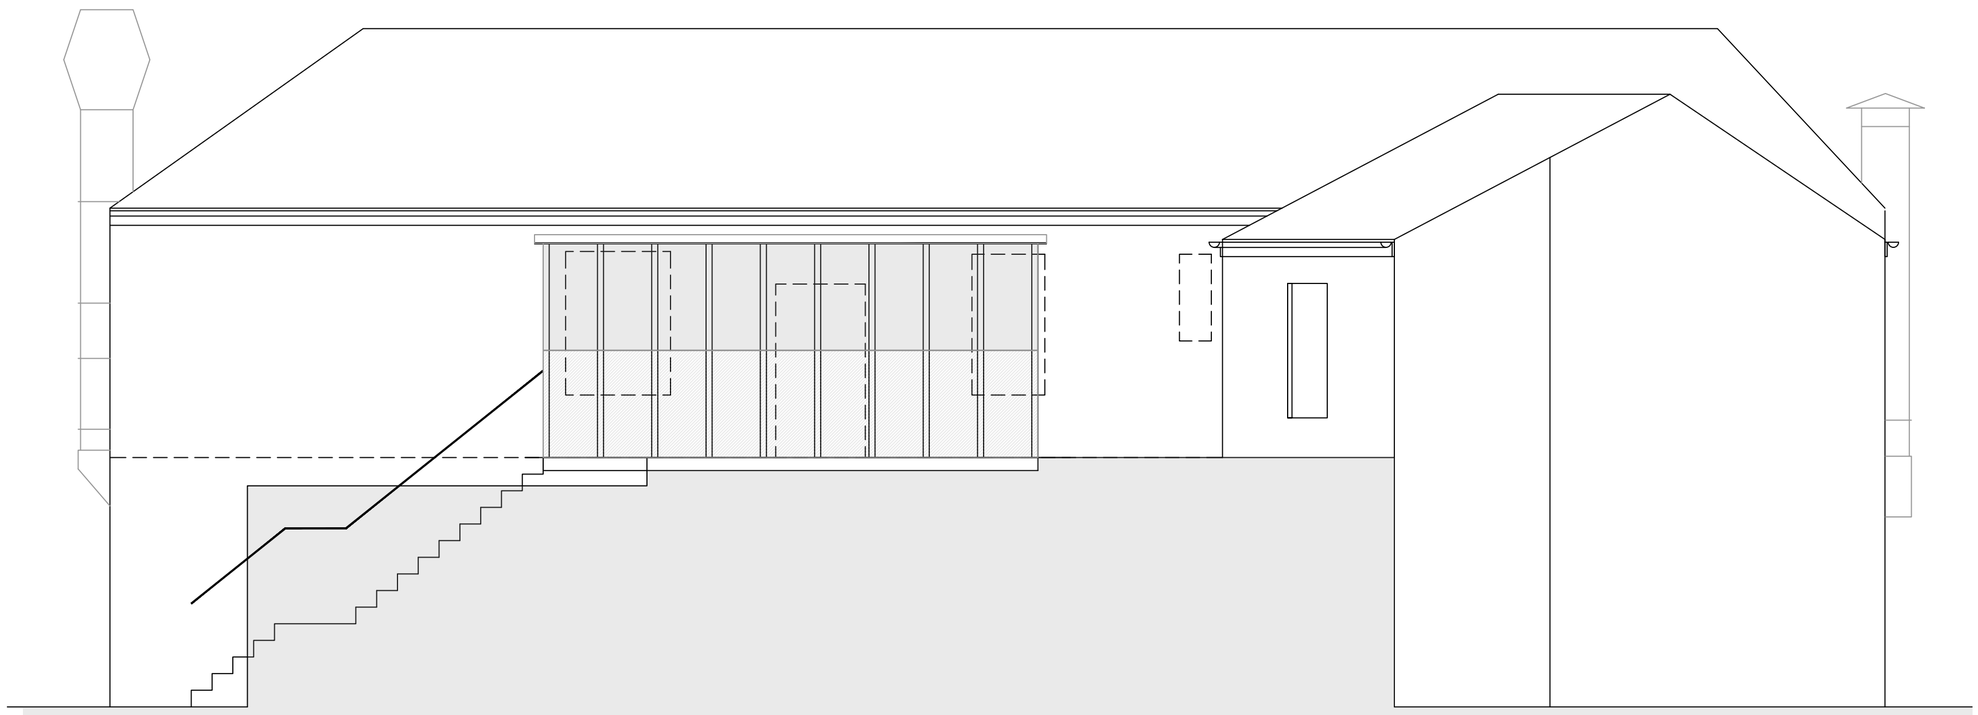

EXISTING & PROPOSED REAR ELEVATION

[NO CHANGES PROPOSED]

scale 1 - 50

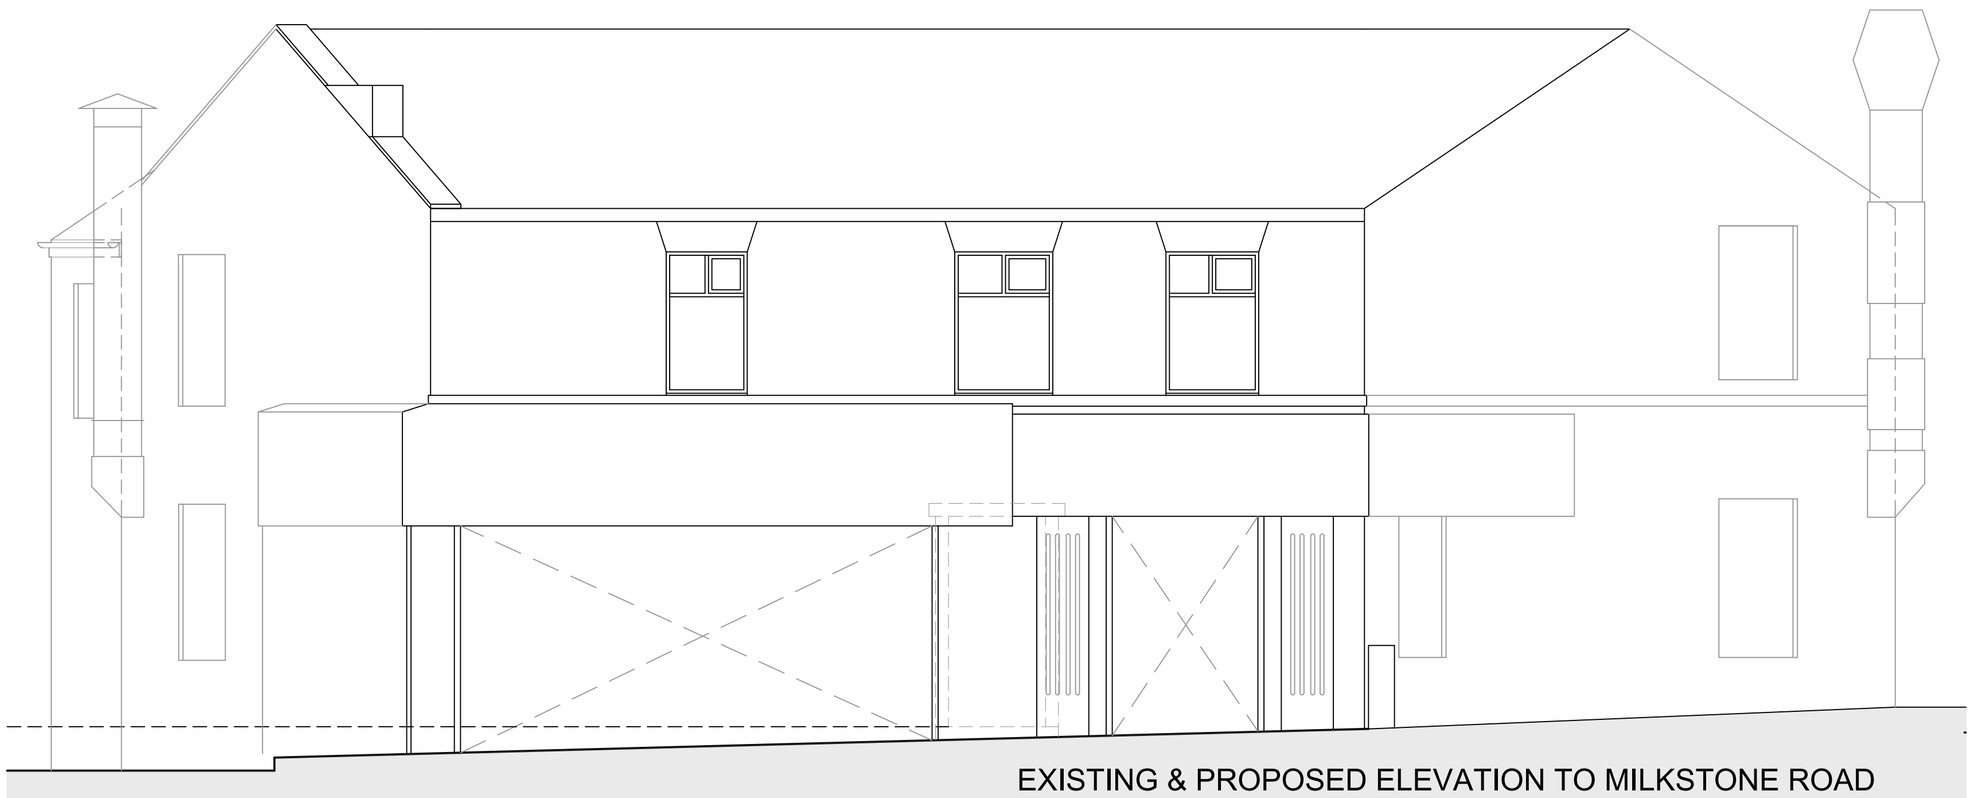

EXISTING & PROPOSED ELEVATION TO MILKSTONE ROAD

[NO CHANGES PROPOSED]

scale 1 - 50

rev date description


New Century House
176 Drake Street
Rochdale
OL16 1UP

Tel: 01706 764880
Fax: 01706 764881

AJ COCKER ASSOCIATES
CHARTERED BUILDING SURVEYORS

www.ajcockerassociates.co.uk
mail@ajcockerassociates.co.uk


..\drawing sheets\new rics logo.jpg

Project:

First floorpremises
2 Miall Street, Rochdale
extg & proposed elevations

scale: as noted @ A1

date: March 26

drawn: IS

Client: Mr. Mahmood

Dwg. Nr. M150-104


*COPYRIGHT RESERVED.*
*This drawing is the property of A.J.Cocker Associates Ltd. and must not be copied or used in whole or in part without their consent.*


*CDM:*
*Clients and contractors must fulfil their duties under the CDM regulations 2015.The client is required to notify the HSE of any projects lasting more than 30 days or involving more than 500 person days.*