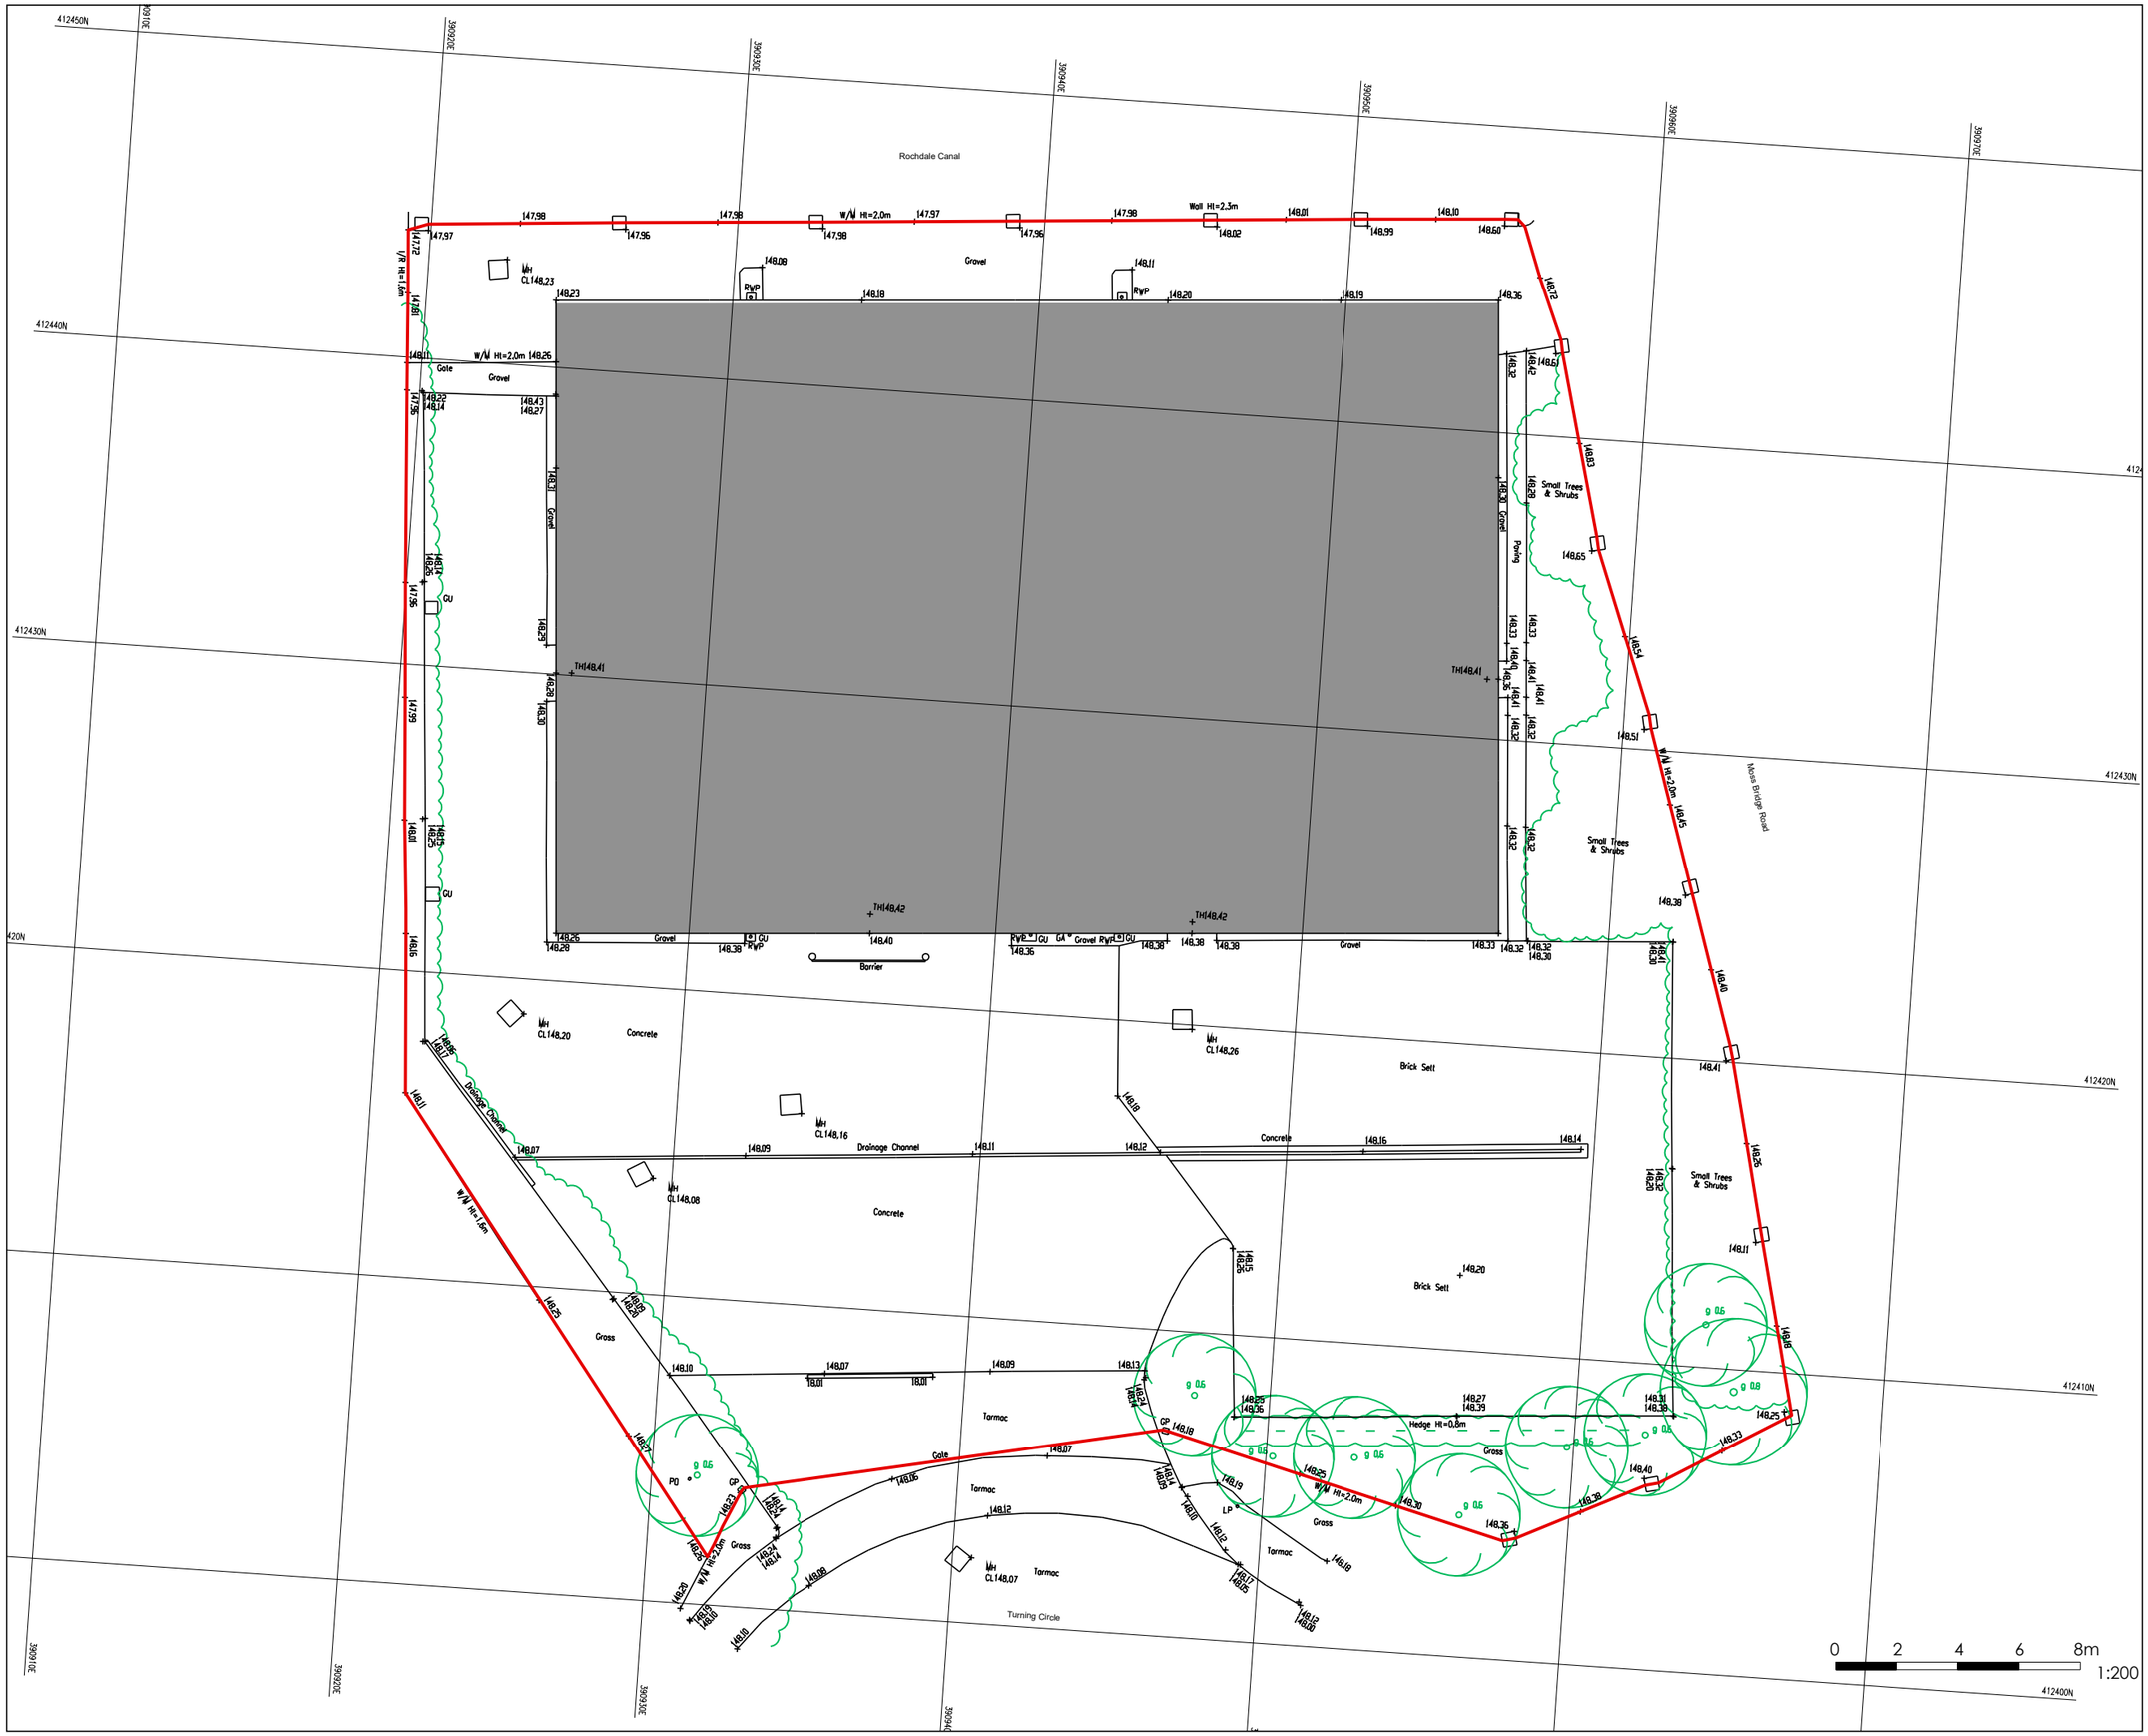


General Notes
Do not scale from drawing. Use marked dimensions.
To be read in conjunction with all other Consultant's drawings.
The Architect to be immediately notified of any discrepancies.
Copyright on this drawing retained by the Architect.

LEGEND

SITE BOUNDARY

No.	Date	Dwn	Chk	App	Revision or reason for issue
P1	26.03.26	AK	-	SH	Issued for information

Client
Shehzad Chaudhri - Whitehall Academy Ltd

createitstudios

Architect
Create It Studios (NW) Ltd
3 Stevenson Square | Manchester | M1 1DN
info@createitstudios.co.uk

Project Title
Unit 1A, Kingsway Business Park
Moss Bridge Rd, Rochdale OL16 5LW

Scale / North Point
1:200 @A3

Drawing Title
EXISTING SITE PLAN

Drawing Number
A1649(01)AP002

Revision
P1

Drawing Status
Preliminary