





GROUND FLOOR PART PLAN REAR 1/50

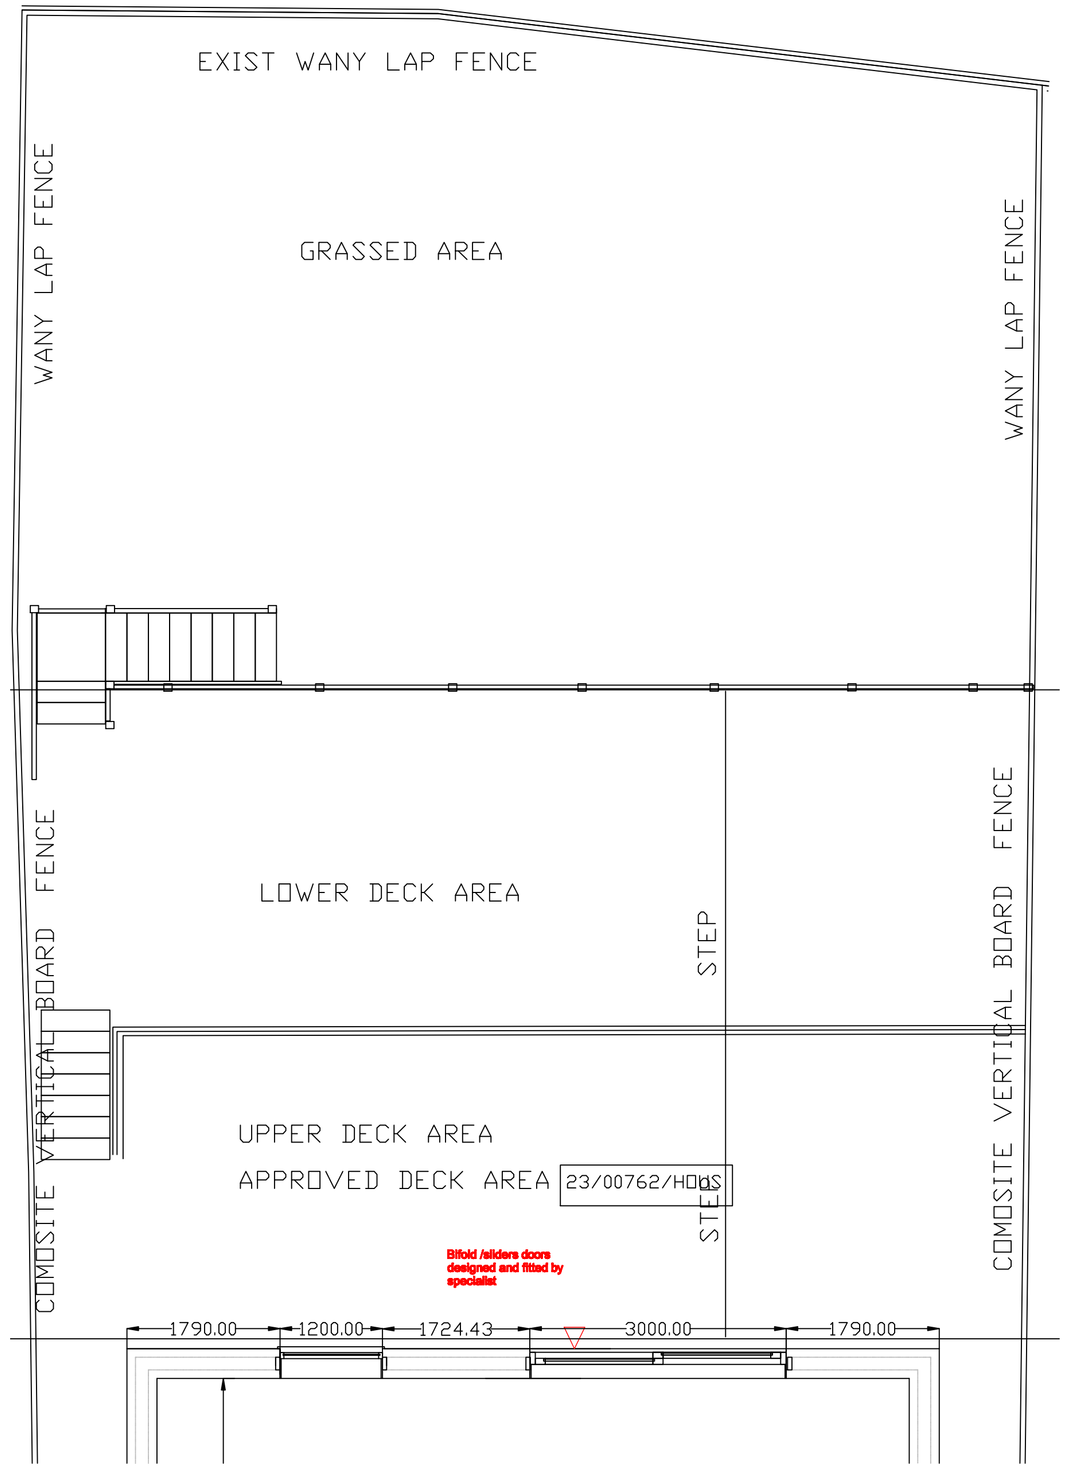


SITE PLAN 1/100

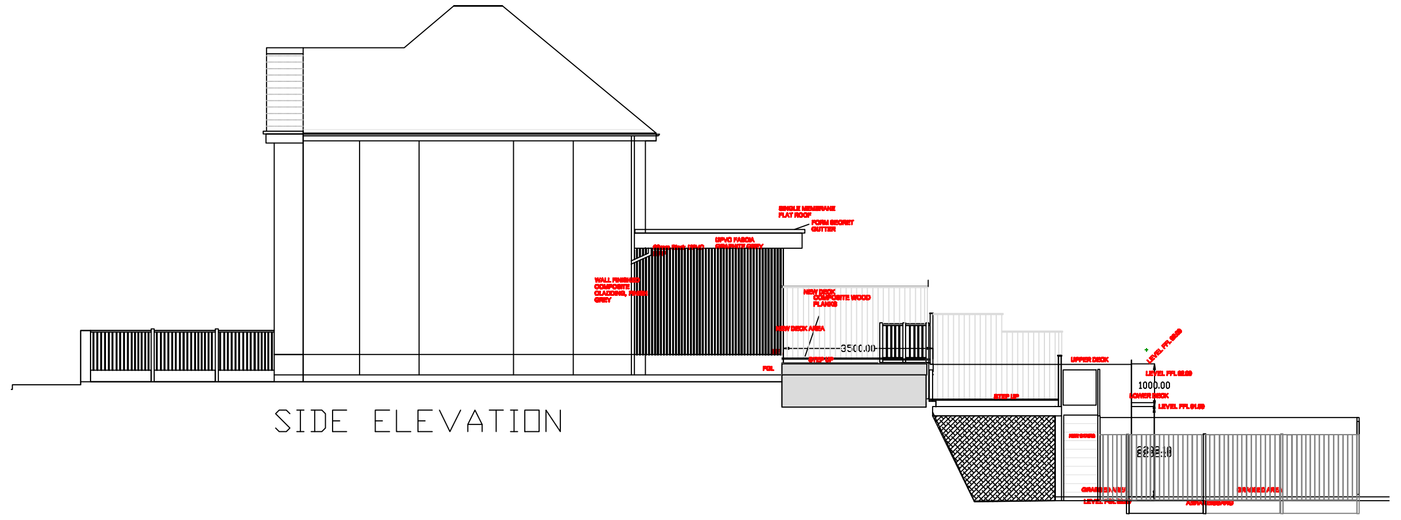

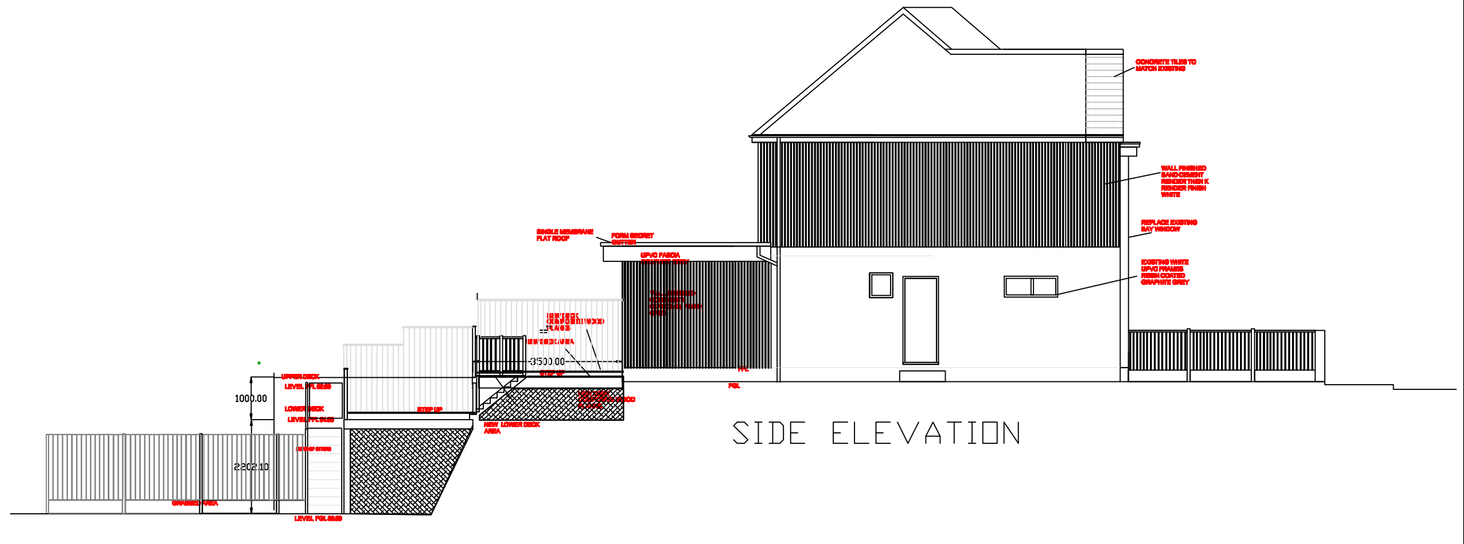


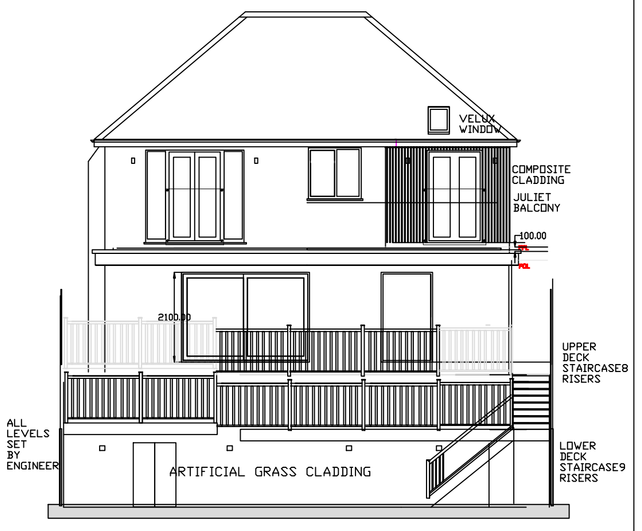


REAR ELEVATION

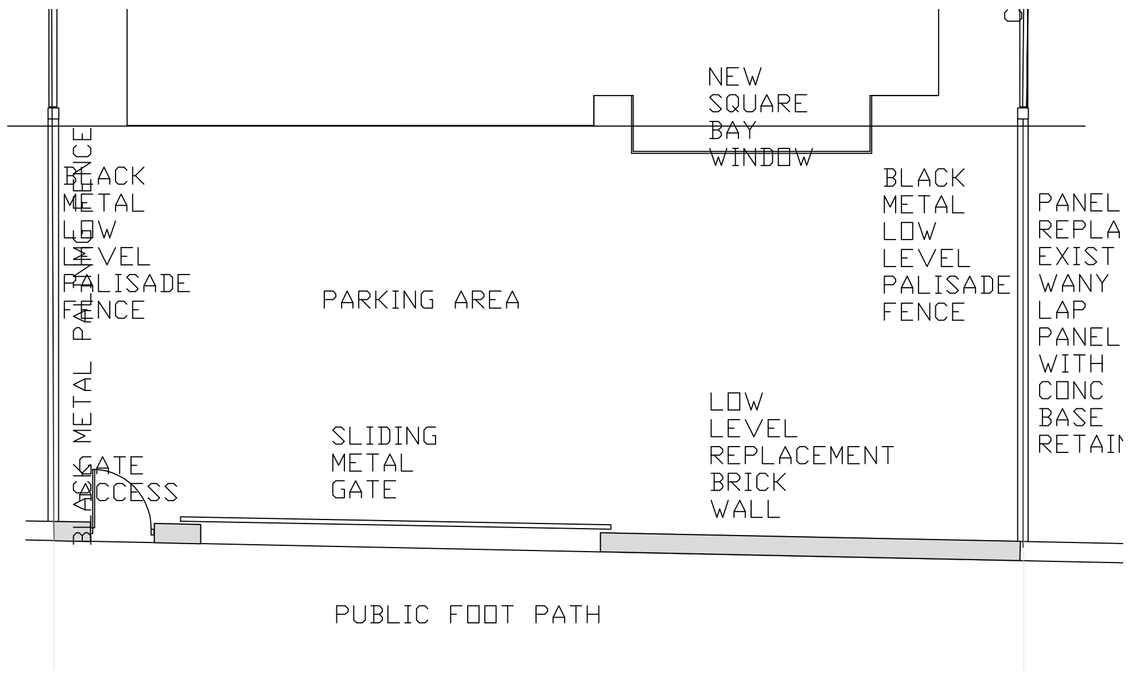


GROUND FLOOR PART PLAN FRONT 1/50

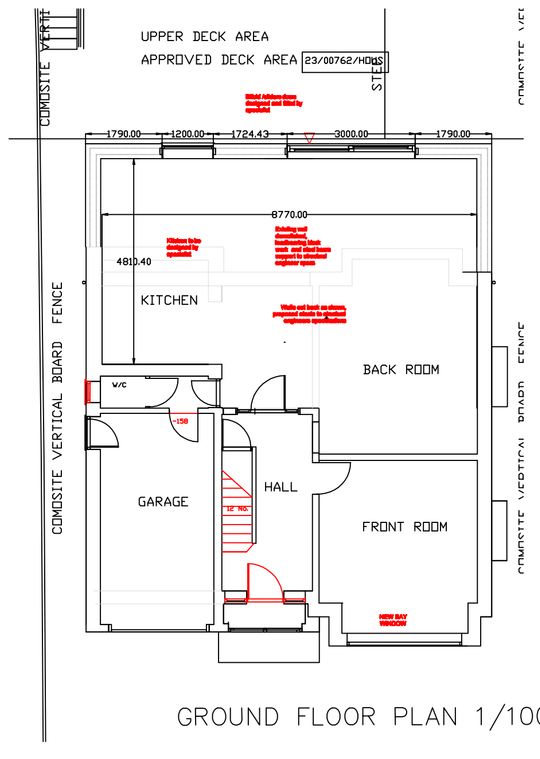

GROUND FLOOR PLAN 1/100

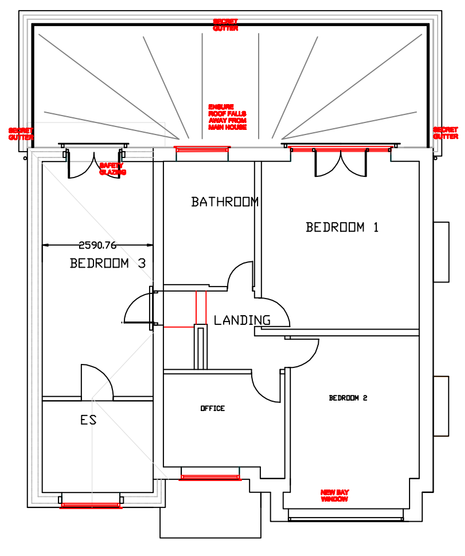

FIRST FLOOR PLAN 1/100

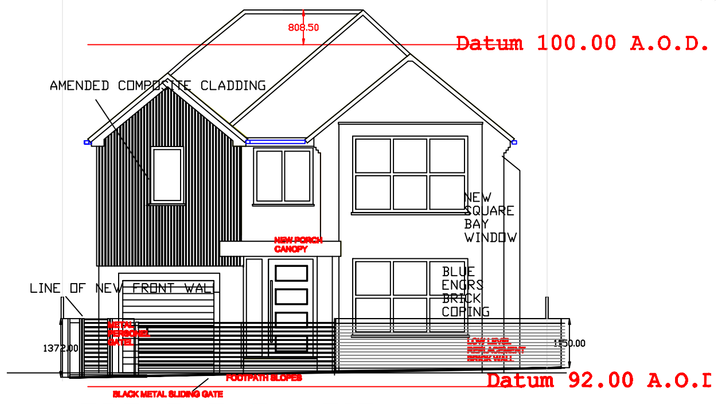

FRONT ELEVATION

REVISIONS

SCALE	DATE	DRAWN	CHECKED
1/100 1/50	JULY 2026		

CLIENT
MR N LOWREY

TITLE
EXTENSIONS TO 8 DINGLE ROAD MIDDLETON M241WF
APPROVED EXTENSION CONSTRUCTED

PROPOSED ADDITION OF LOWER DECK AREA

DRAWING No.
0.2b